
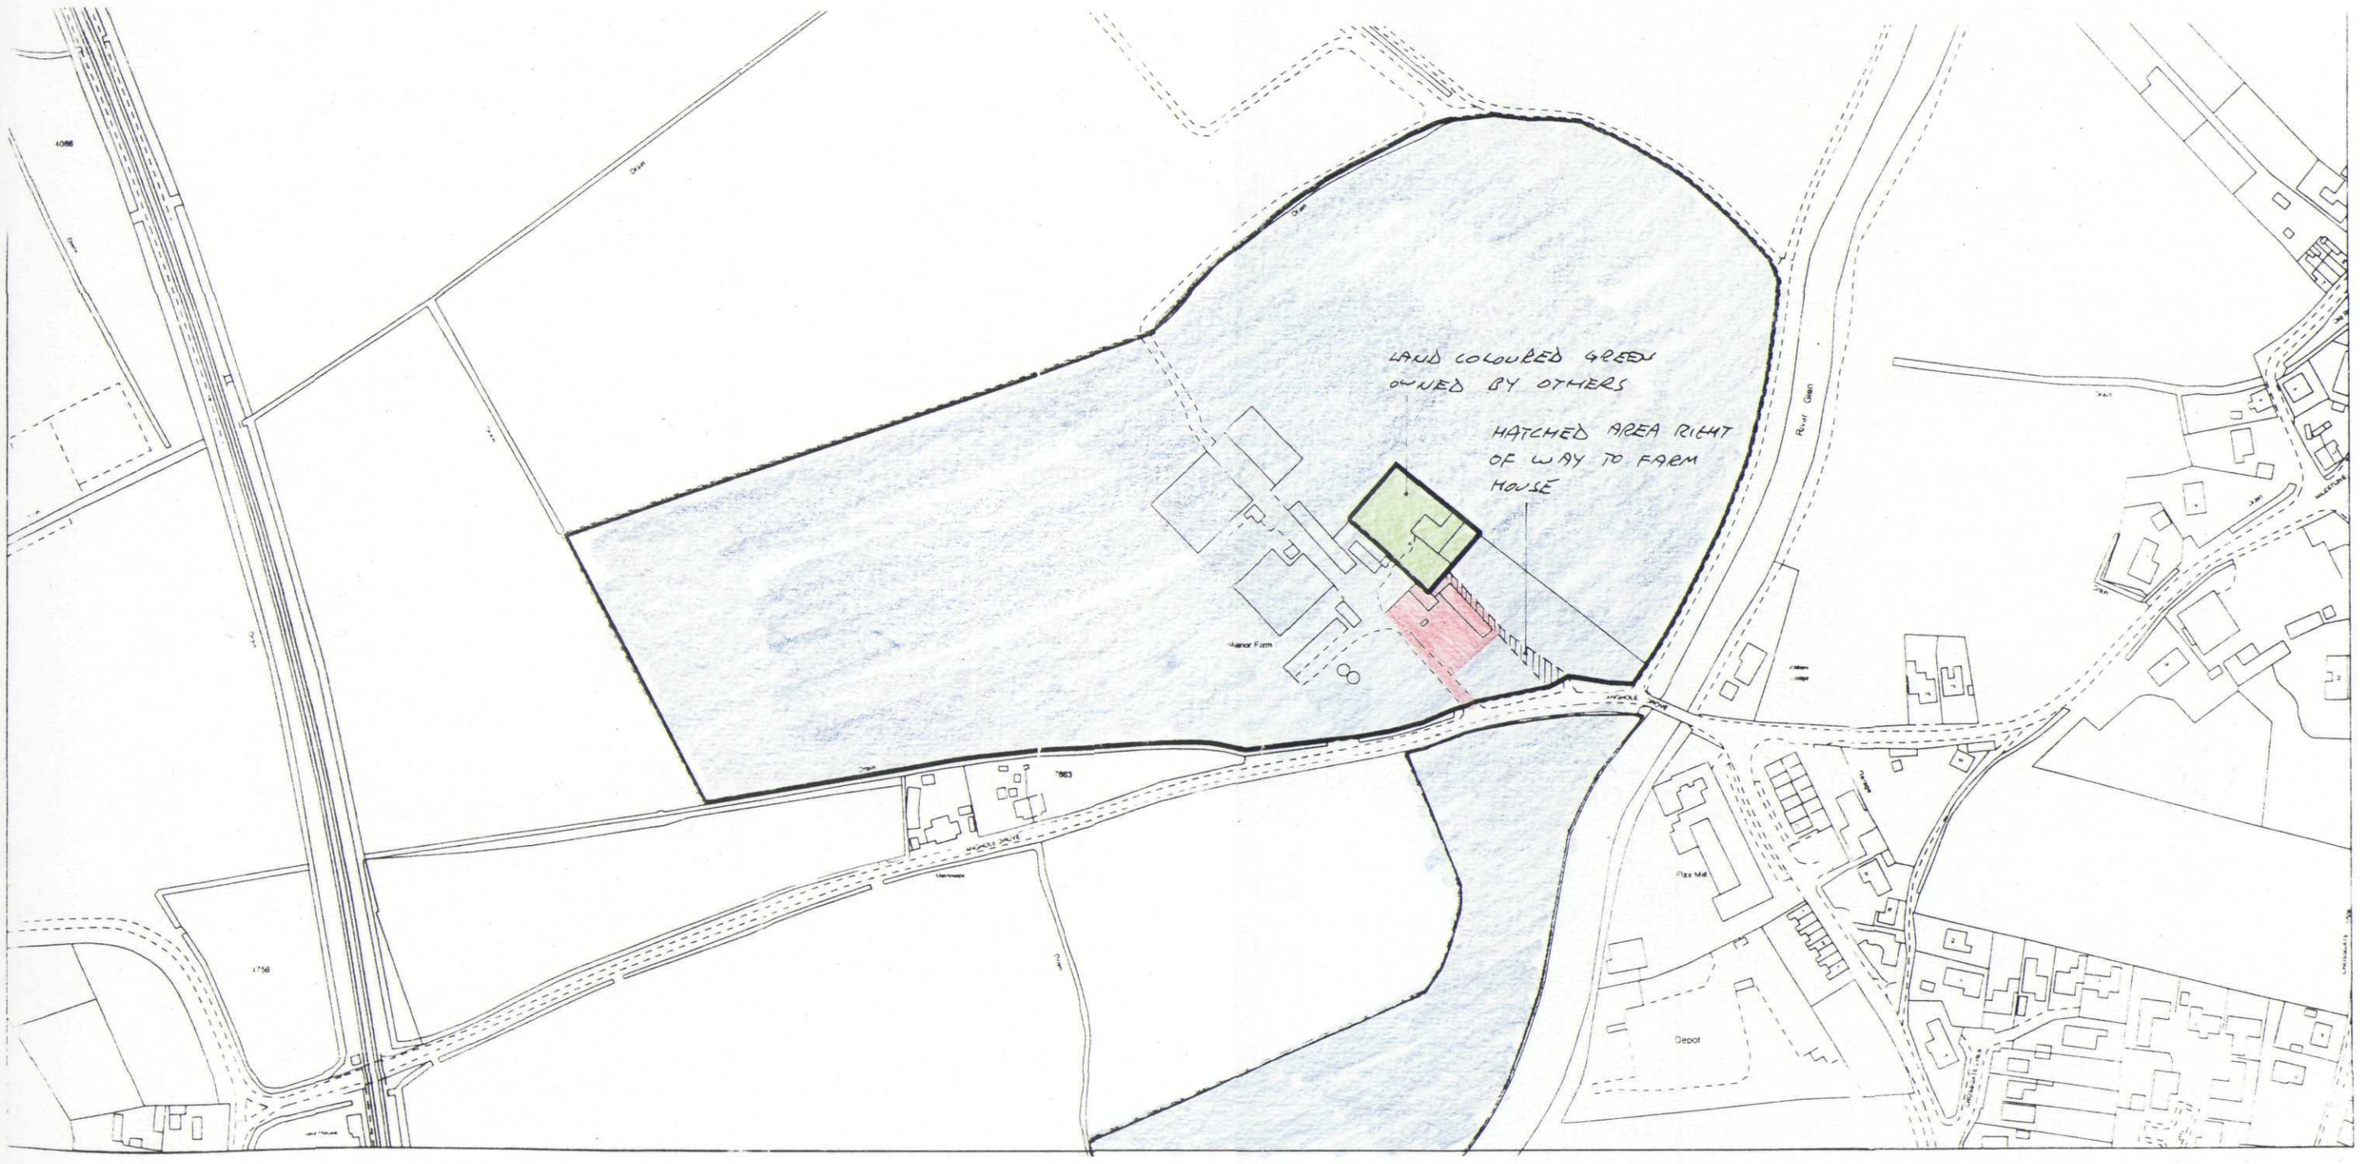


LOCATION PLAN 1-2500

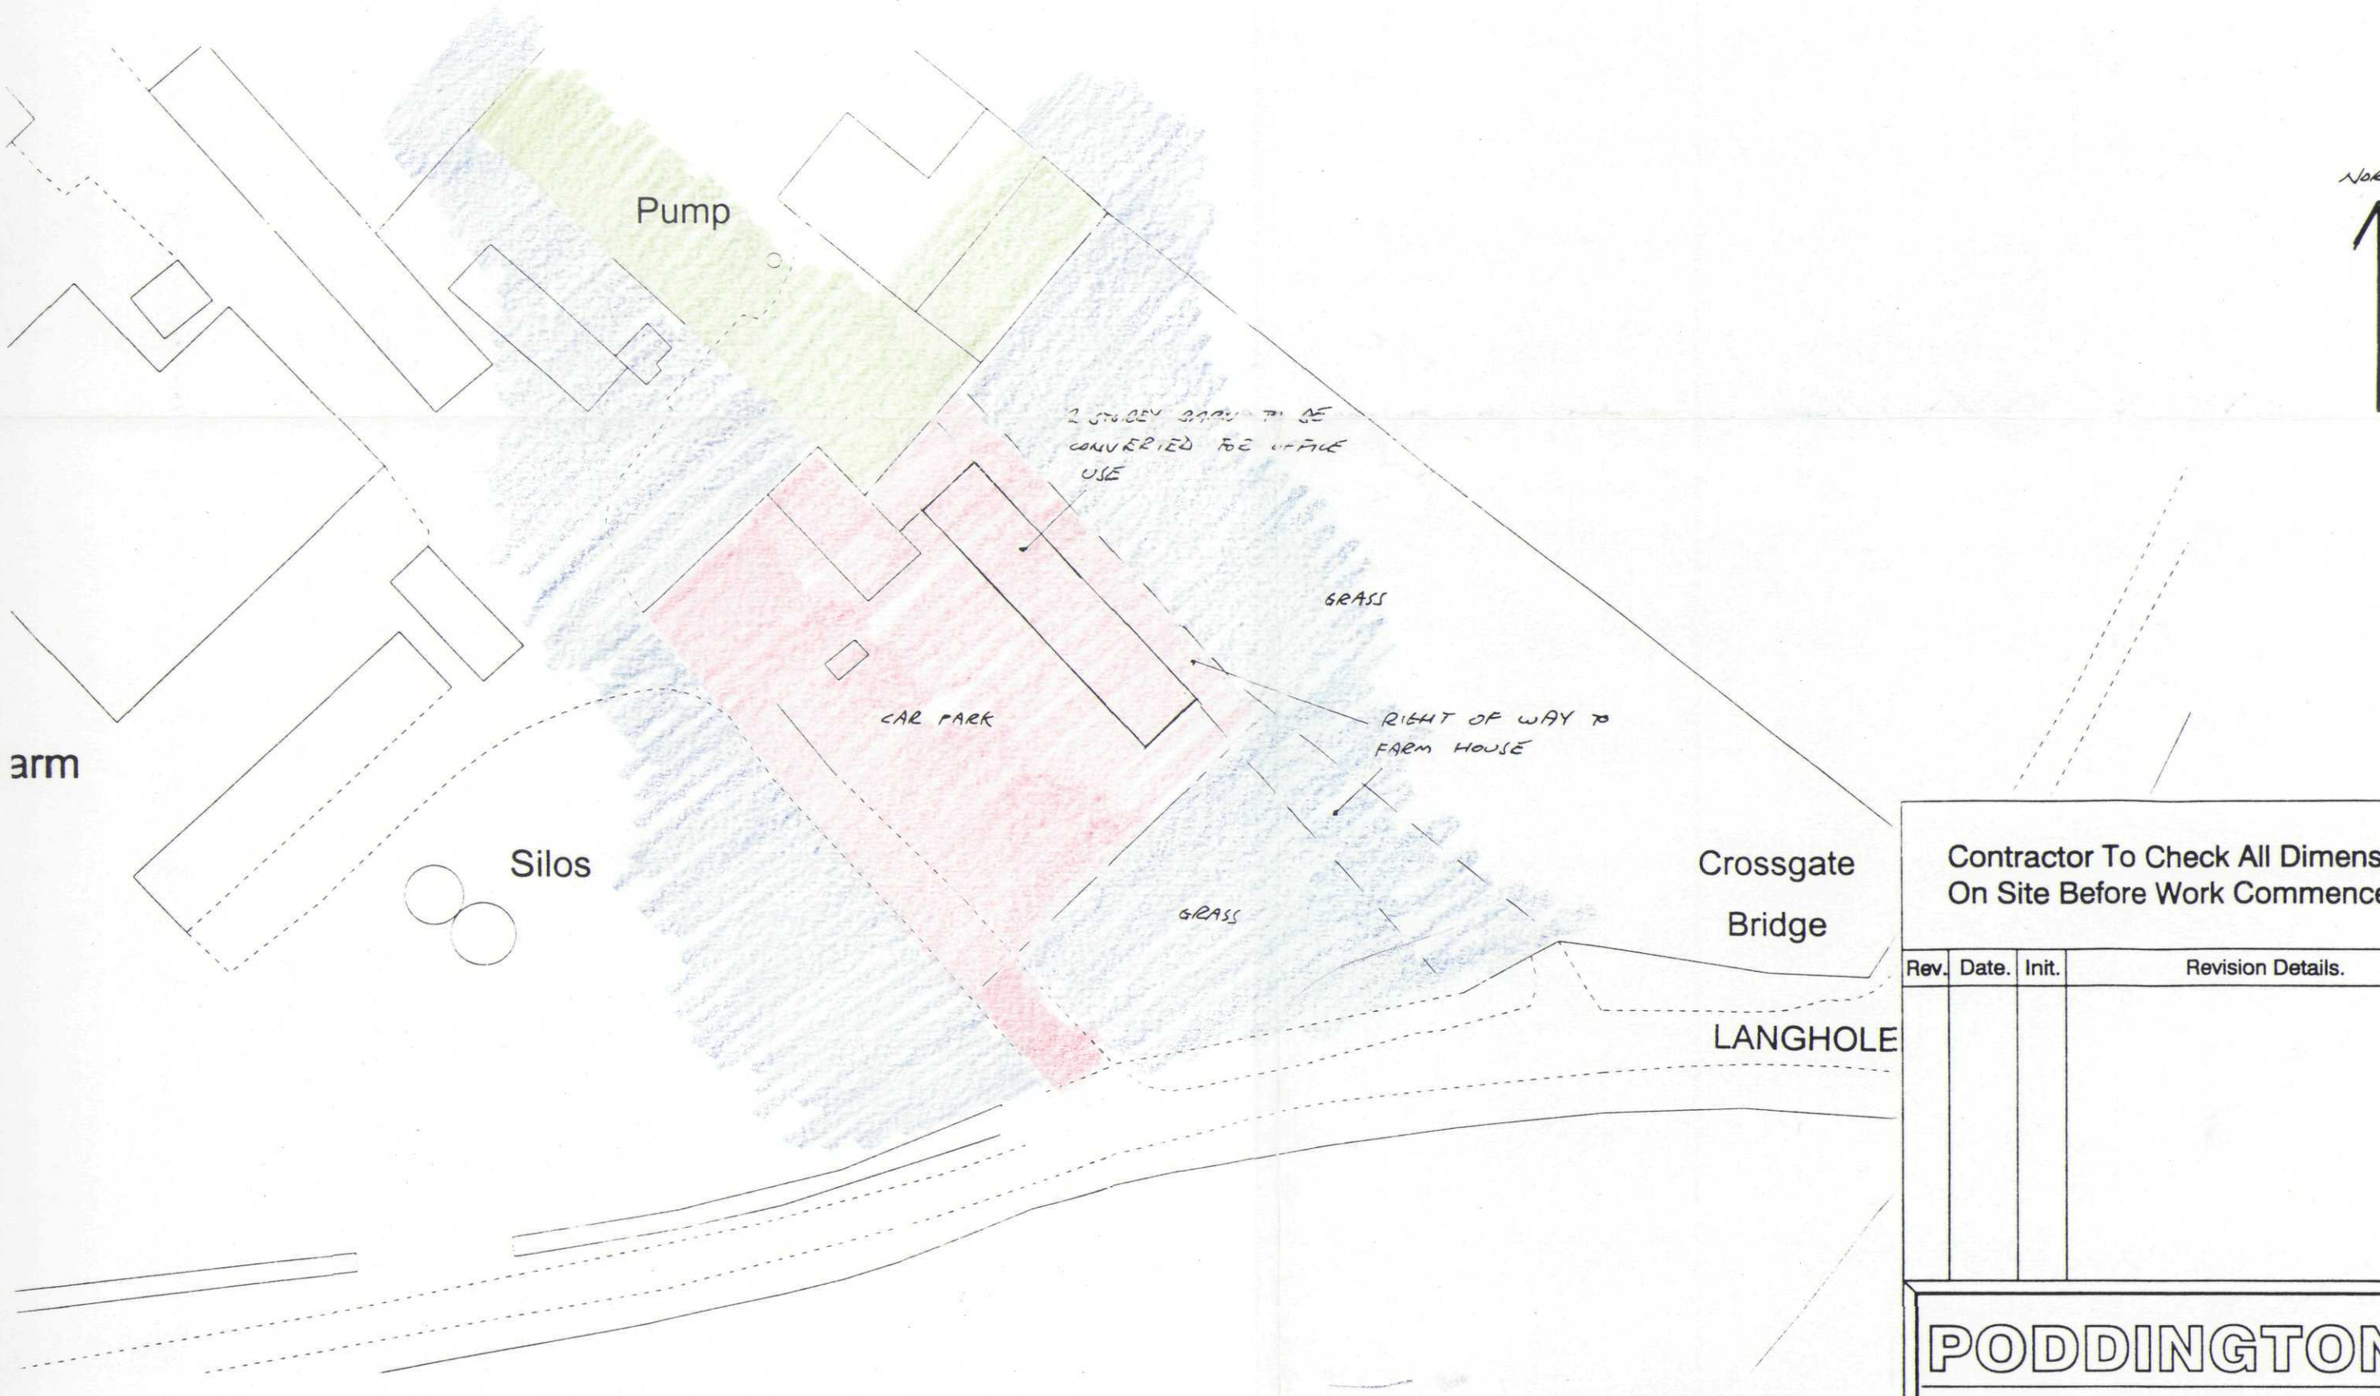

SITE PLAN 1-500
NOT SURVEYED

SHDC
Planning & Development
2 4 MAY 2004
Ref: 0682/04

DETERMINED PLAN

Contractor To Check All Dimensions On Site Before Work Commences.

Rev.	Date.	Init.	Revision Details.

PODDINGTONS
Architectural Design Consultants
Unit 7, The Flaxmill, Flaxmill Lane, Pinchbeck,
Spalding, Lincs. PE11 3XQ.
Tel: 01775 720866 Fax: 01775 720877

Project.
MRS K.E.RICHARDSON. SITE AT MANOR FARM, LANGHOLE DROVE, PINCHBECK,
PROPOSED CHANGE OF USE.

Drawing.
SITE & LOCATION PLAN

Scale.	Drawing. No.
AS SHOWN	3161-2
Drawn.	
Date. APRIL 2004	Rev.