



UN IT 2 FRONT ELEVATION - EXISTING



UN IT 2 REAR ELEVATION - EXISTING

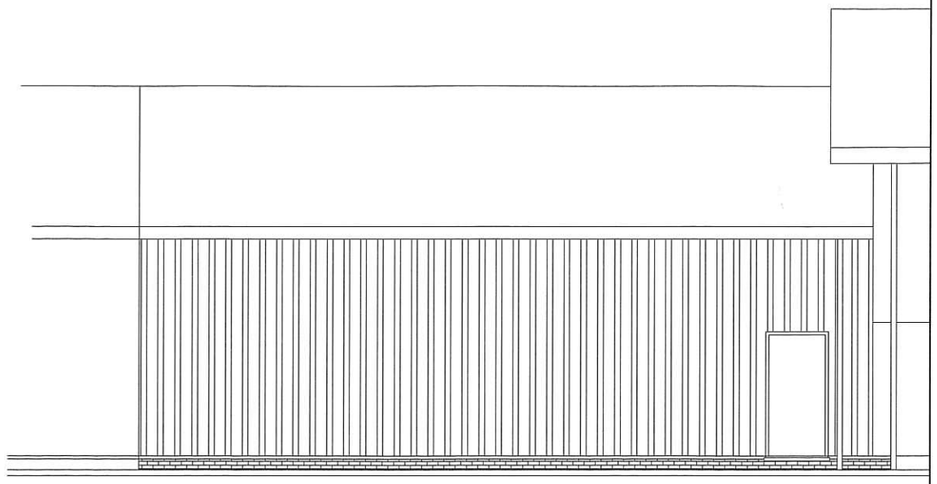

UN IT 2 FRONT ELEVATION - PROPOSED

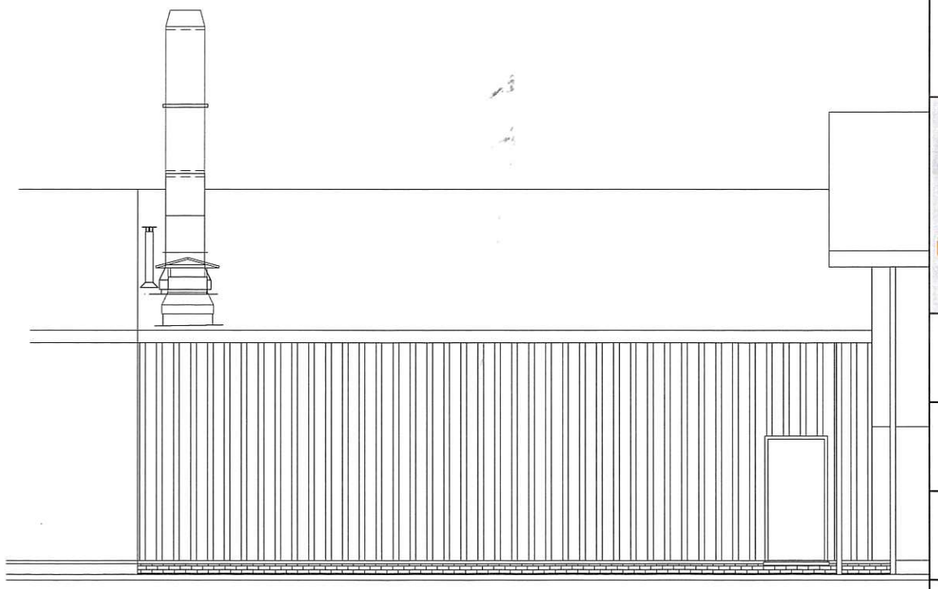

UN IT 2 REAR ELEVATION - PROPOSED

NOTES:

T.C.Harrison Group
www.tchgroup.co.uk

MILFORD HOUSE, MILL STREET,
BAKEWELL, DE45 1HH

VENTURE COURT,
OFF ELSOMS WAY, PINCHBECK,
SPALDING, PE11 3JG

FRONT & REAR ELEVATIONS - SPRAY BOOTH FLUES - EXISTING & PROPOSED

DRAWN BY: H BURGESS

DRAWING NUMBER:	REV:
TCH-SP-07-17-10	A

SCALE: 1:100