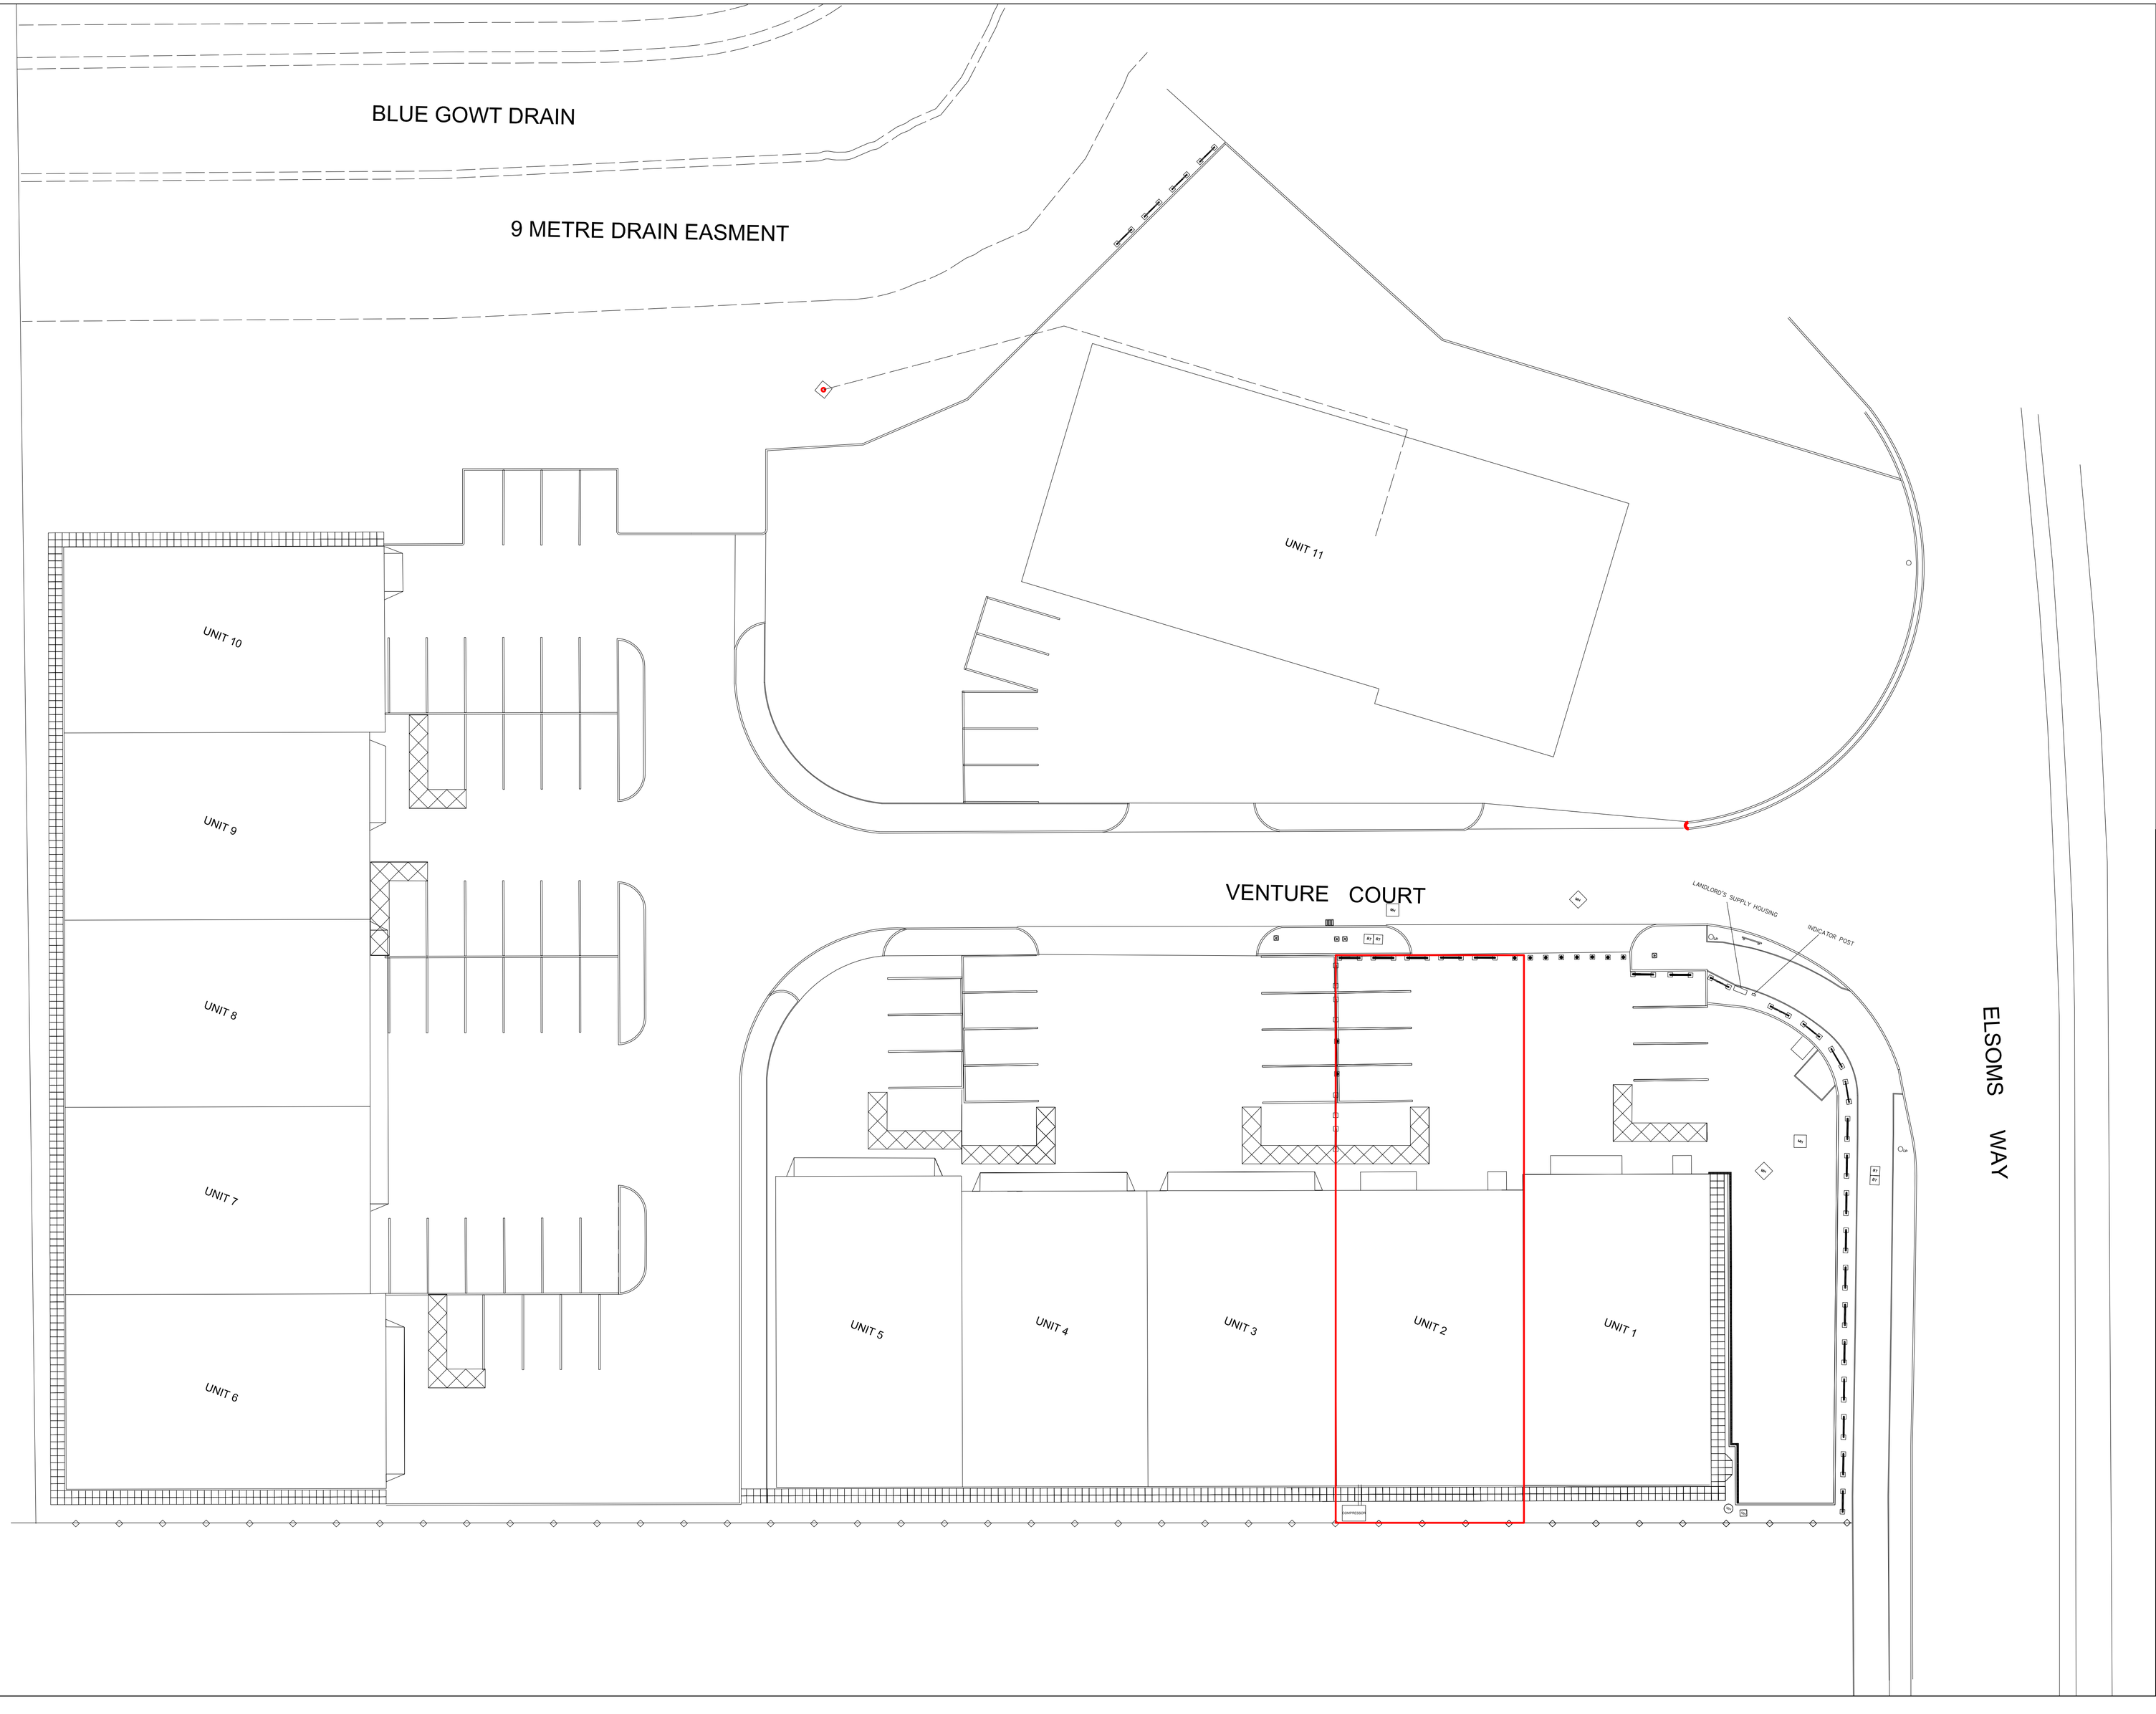


NOTES:

T.C.Harrison Group
www.tchgroup.co.uk

MILFORD HOUSE, MILL STREET,
BAKEWELL, DE45 1HH

VENTURE COURT,
OFF ELSOMS WAY, PINCHBECK,
SPALDING, PE11 3JG

SITE PLAN

DRAWN BY: H BURGESS

DRAWING NUMBER;	REV:
TCH-SP-07-17-8	A

SCALE: 1:200