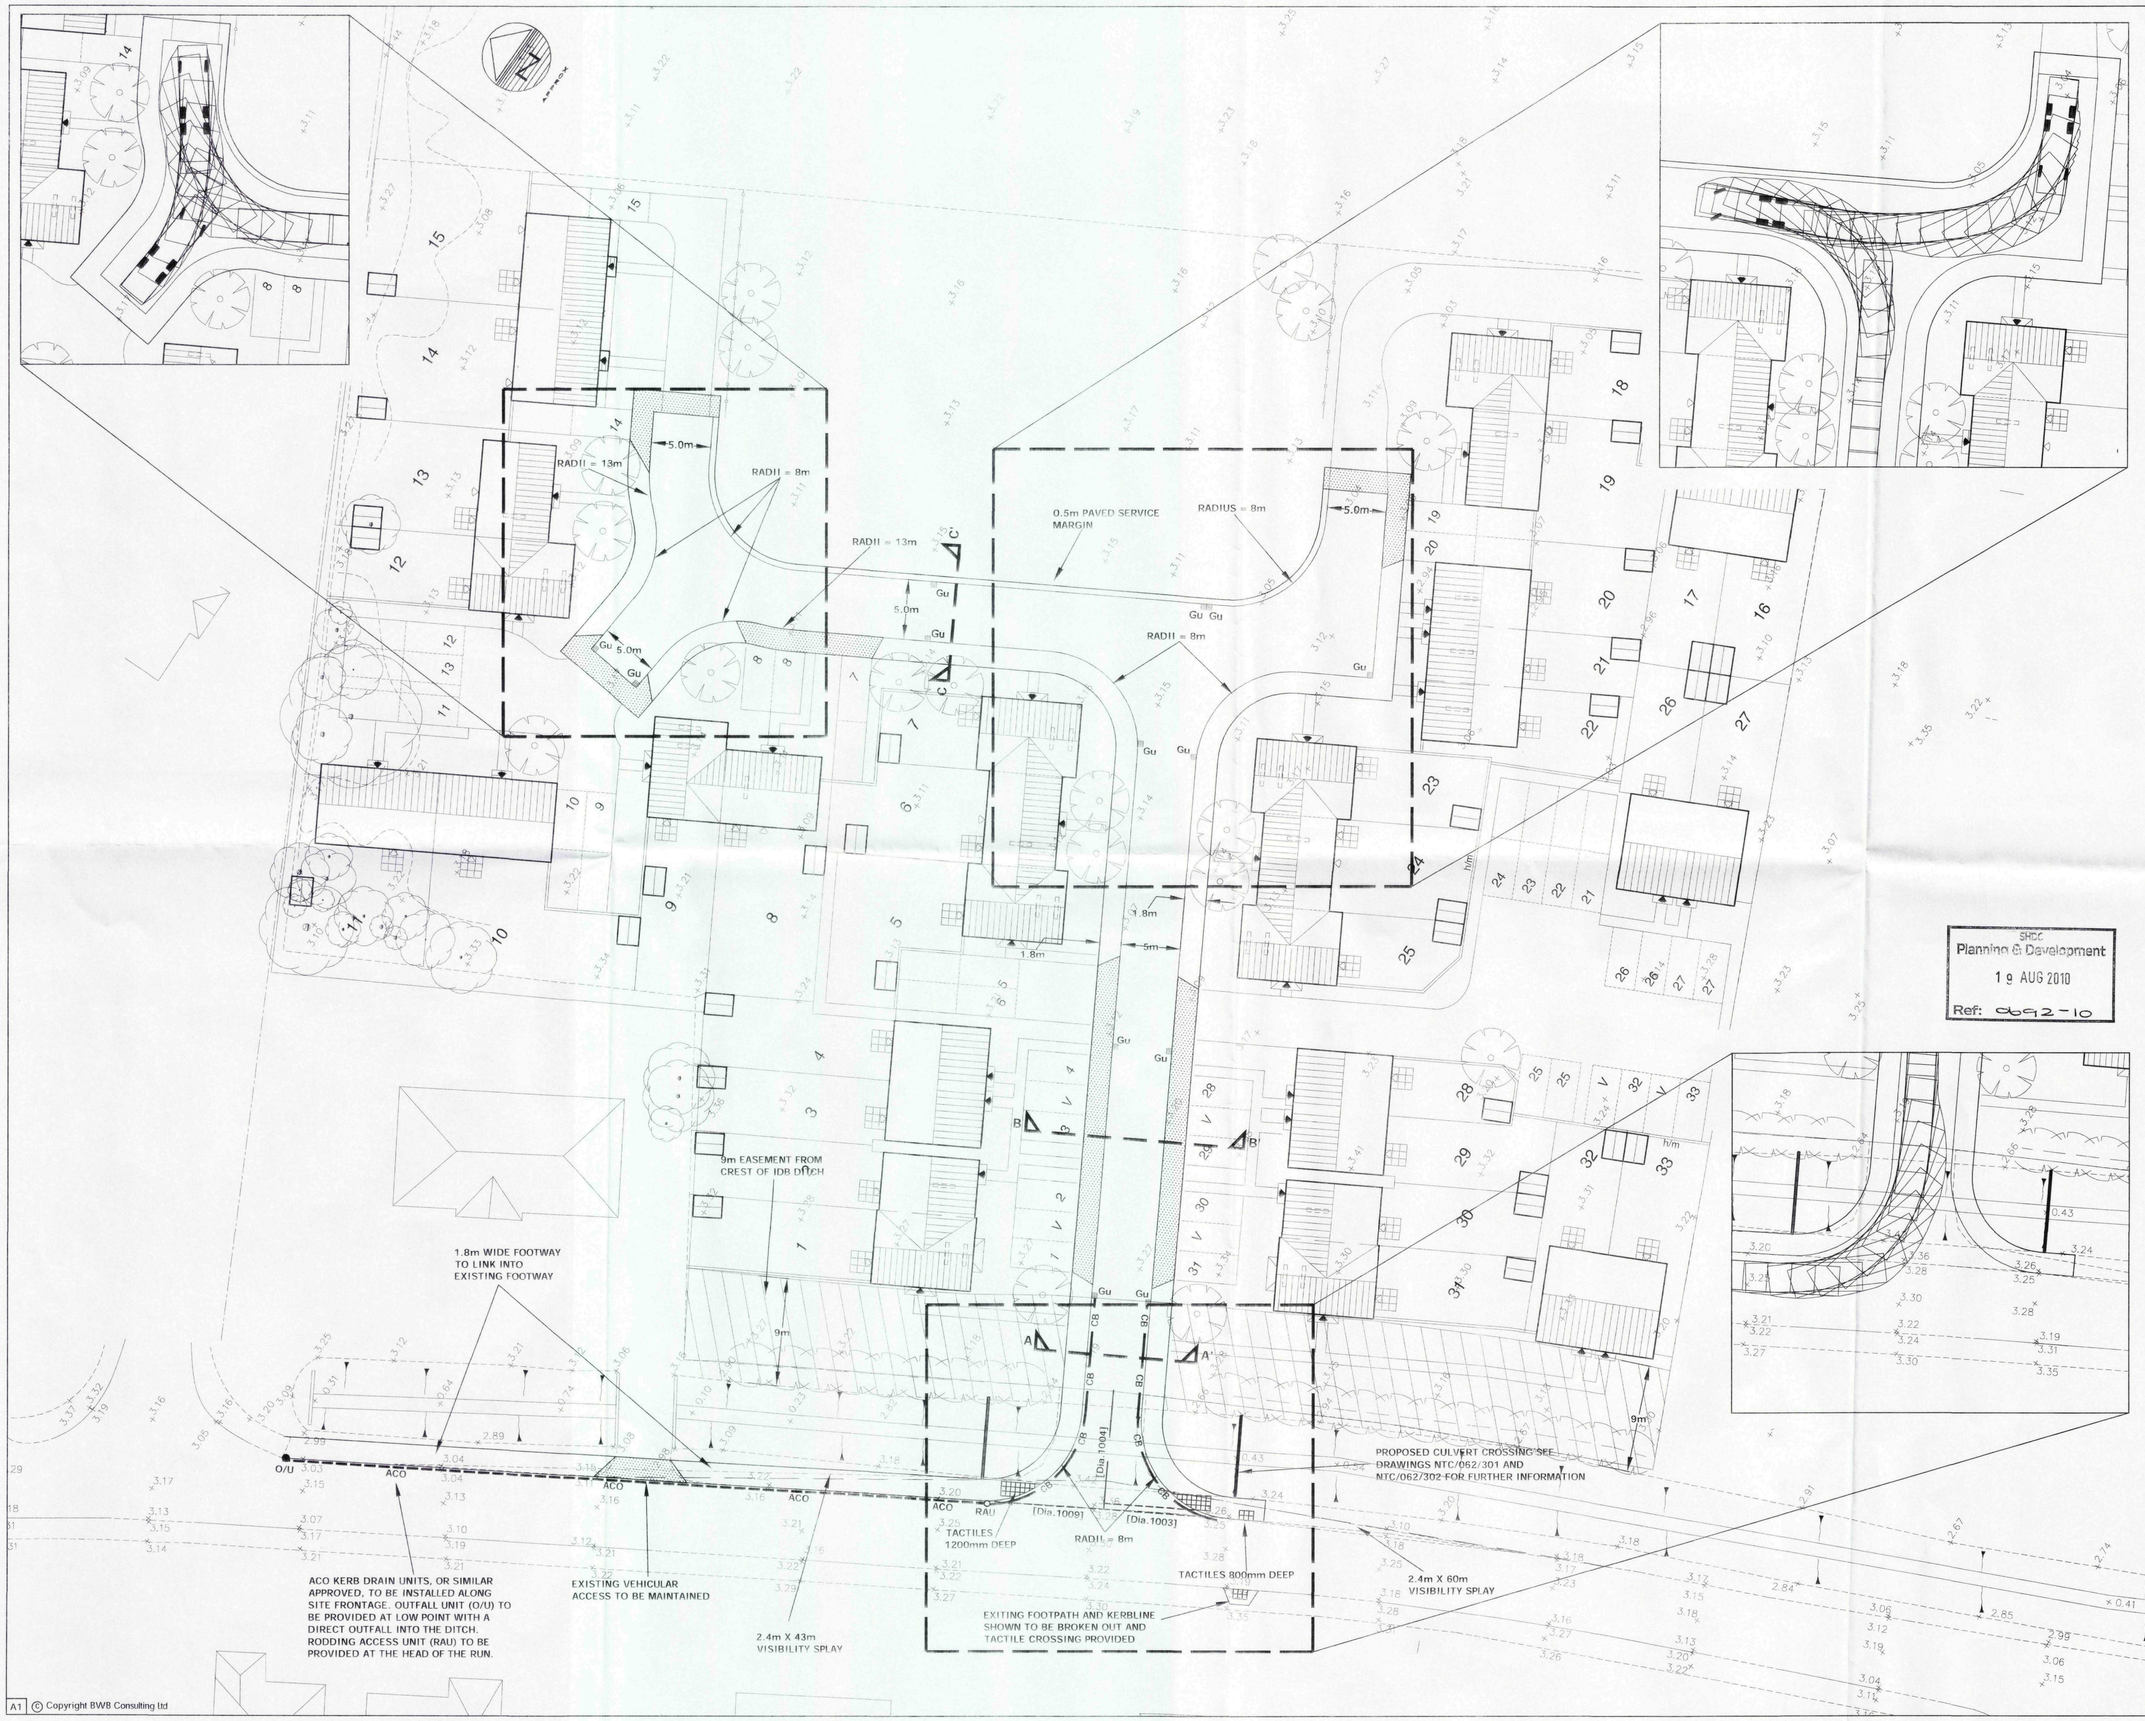


SHDC
Planning & Development
19 AUG 2010
Ref: 0692-10

NOTES


1. DO NOT SCALE THIS DRAWING. ALL DIMENSIONS MUST BE CHECKED/ VERIFIED ON SITE. IF IN DOUBT ASK.

2. THIS DRAWING IS TO BE READ IN CONJUNCTION WITH ALL RELEVANT ARCHITECTS, ENGINEERS AND SPECIALISTS DRAWINGS AND SPECIFICATIONS.

3. ALL DIMENSIONS IN MILLIMETRES UNLESS NOTED OTHERWISE. ALL LEVELS IN METRES UNLESS NOTED OTHERWISE.

4. ANY DISCREPANCIES NOTED ON SITE ARE TO BE REPORTED TO THE ENGINEER IMMEDIATELY.

VEHICLE SCHEDULE

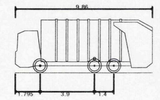

Large Refuse Vehicle (3 axle)	
Overall Length	9.860m
Overall Width	2.450m
Overall Body Height	3.814m
Min Body Ground Clearance	0.366m
Track Width	2.450m
Lock to Lock Time	4.00 sec
Kerb to Kerb Turning Radius	9.500m

KEY

AREA TO BE RESIDENTIAL VEHICULAR CROSSING FOR LIGHT DUTY VEHICLES ONLY. REFER TO BWB DRAWING NTC/062/210 FOR CONSTRUCTION AND KERBING ARRANGEMENT

Gu PROPOSED HIGHWAY ROAD GULLY

CB PROPOSED CHANNEL BLOCK

REFER TO CONSTRUCTION DETAILS DRAWING NTC/062/250 FOR SECTIONAL DETAILS A - A', B - B' & C - C'

Rev	Date	Description	Drawn	Auth
P4	15.07.10	JUNCTION RADII ADDED	ZDR	KI
P3	06.07.10	UPDATED TO SUIT LCC COMMENTS	IS	KI
P2	07.05.10	CARRIAGEWAY WIDTH AND TURNING HEAD RADII AMENDED TO SUIT LCC COMMENTS	IS	KI
P1	08.07.09	PRELIMINARY ISSUE	ZDR	DE

AMENDMENTS

BWB CONSULTING

Integrated Engineering and Environmental Consultants

3-4 Kayes Walk The Lace Market Nottingham NG1 1PY
T 0115 924 1100 **F** 0115 950 3966 **W** bwbconsulting.com

environmental | water | transportation | civil | structural | highways | infrastructure

Client

LARKFLEET HOMES

Project Title

PENNY TOFT LANE, PINCHBECK

Drawing Title

S38 WORKS - GENERAL ARRANGEMENT


Scale	Date	Drawn	Authorised
1:250	07.2009	ZDR	DE

Drawing Status


PRELIMINARY

Drawing No:	Revision
NTC/062/200	P4


A1 © Copyright BWB Consulting Ltd

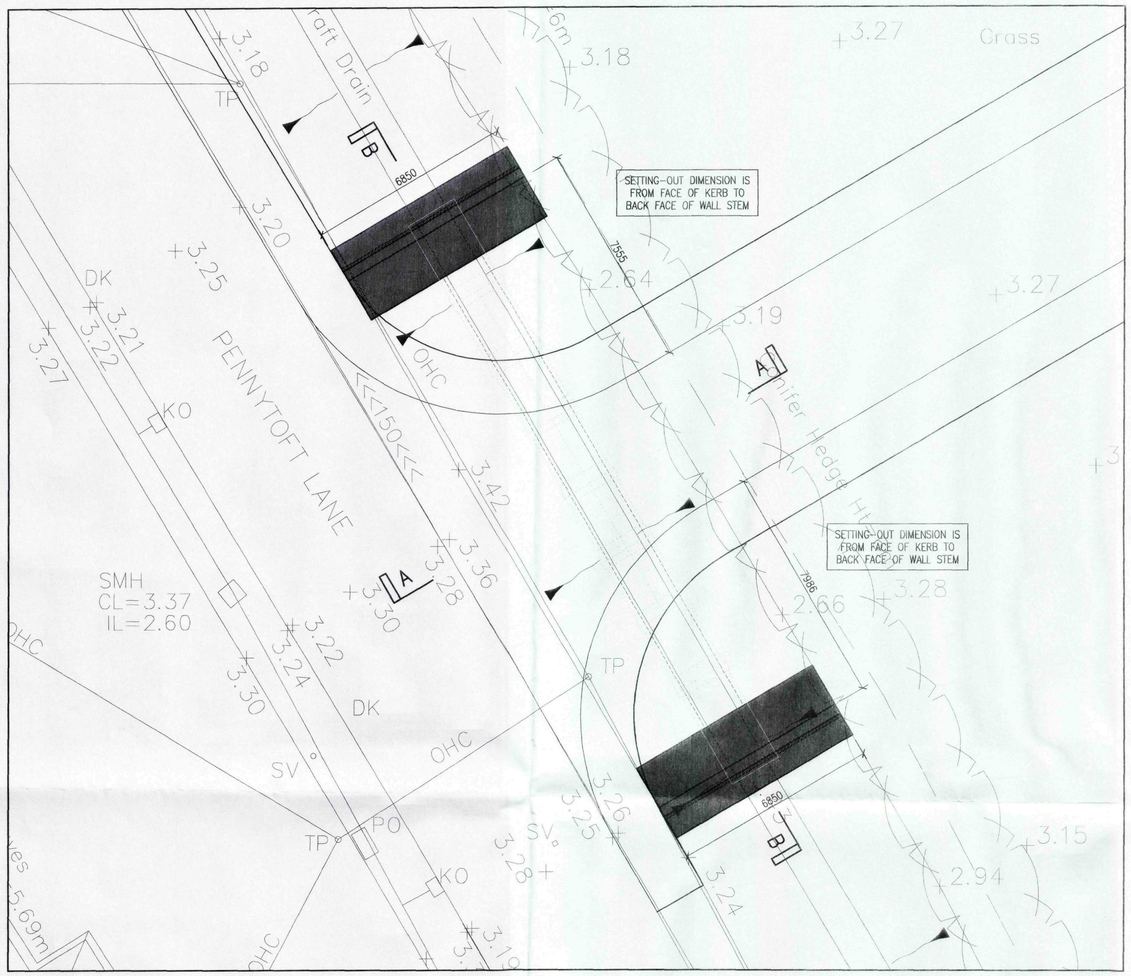


PLAN OVER PROPOSED CULVERTED PIPE AND RETAINING WALLS (SCALE 1:100)

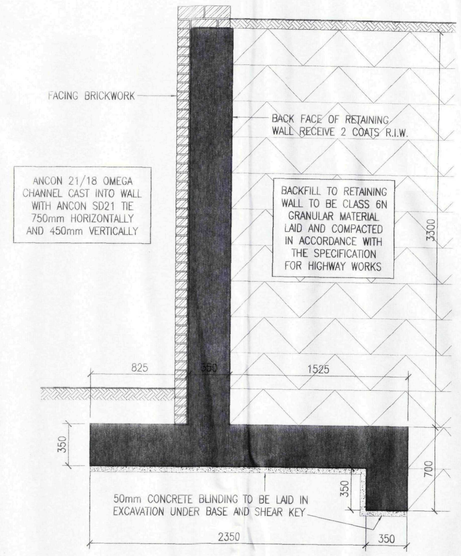

TYPICAL RETAINING WALL SECTION (SCALE 1:25)

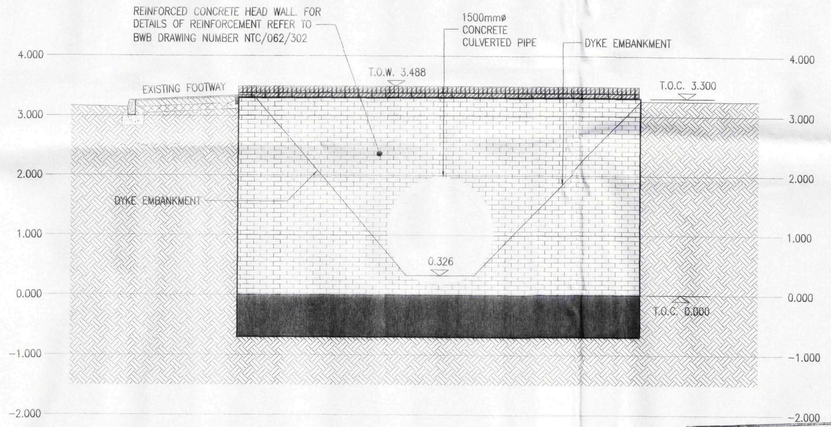

SECTION A – A ELEVATION ON WALL (SCALE 1:50)

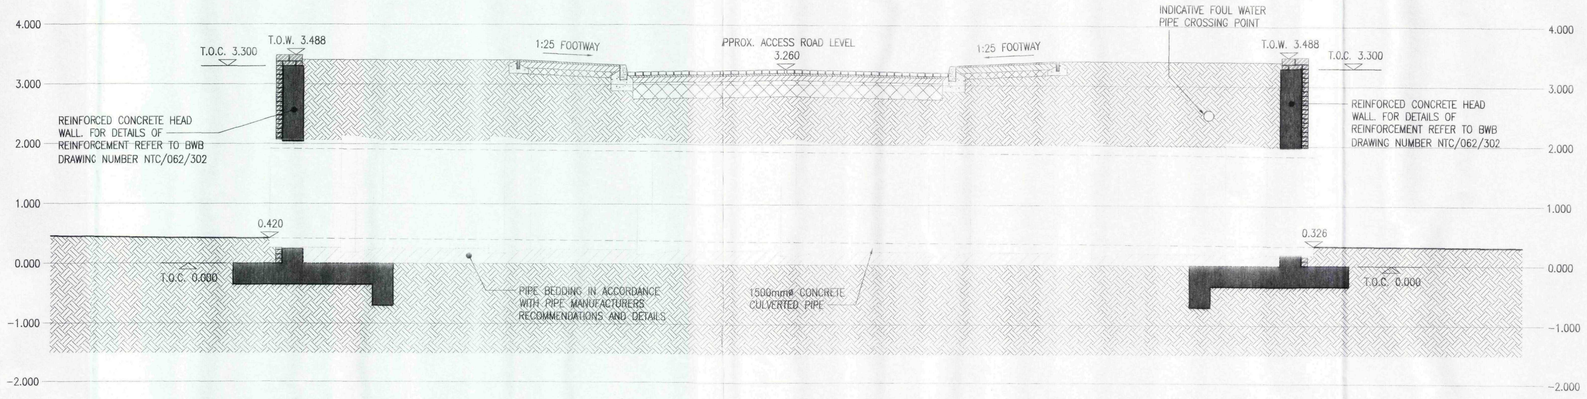

SECTION B – B THROUGH CULVERTED PIPE (SCALE 1:50)

NOTES

1. DO NOT SCALE THIS DRAWING. ALL DIMENSIONS MUST BE CHECKED/ VERIFIED ON SITE. IF IN DOUBT ASK.
2. THIS DRAWING IS TO BE READ IN CONJUNCTION WITH ALL RELEVANT ARCHITECTS, ENGINEERS AND SPECIALISTS DRAWINGS AND SPECIFICATIONS.
3. ALL DIMENSIONS IN MILLIMETRES UNLESS NOTED OTHERWISE. ALL LEVELS IN METRES UNLESS NOTED OTHERWISE.
4. ANY DISCREPANCIES NOTED ON SITE ARE TO BE REPORTED TO THE ENGINEER IMMEDIATELY.
5. THE INFORMATION SHOWN ON THIS DRAWING IS INDICATIVE ONLY AND IS PURELY FOR PRICING PURPOSES AND SITE FEASIBILITY.
6. STRUCTURE WILL REQUIRE APPROVAL FROM LOCAL HIGHWAYS AUTHORITY PRIOR TO CONSTRUCTION BEING UNDERTAKEN.
7. ALL LEVELS ARE APPROXIMATE AND WILL BE CONFIRMED AT THE DETAILED DESIGN STAGE.
8. STRUCTURAL DESIGN IS REQUIRED TO CONFIRM THE NECESSARY FORM OF REINFORCEMENT.
9. THE STRUCTURE MAY DIFFER IN APPEARANCE FOLLOWING DETAILED STRUCTURAL DESIGN.

SHDC Planning & Development 19 AUG 2010 Ref: 0692-10

Rev	Date	Description	Drawn	Auth
P2	09.07.10	HEADWALL POSITION UPDATED	JS	GF
P1	08.10.09	PRELIMINARY ISSUE	AB	GF

AMENDMENTS

BWB CONSULTING
Integrated Engineering and Environmental Consultants
3-4 Kayes Walk The Lace Market Nottingham NG1 1PY
T 0115 924 1100 F 0115 950 3966 W bwbconsulting.com
environmental | water | transportation | civil | structural | highways | infrastructure

Client: LARKFLEET HOMES

Project Title: PENNYTOFT LANE, PINCHBECK


Drawing Title: CULVERT RETAINING WALL GENERAL ARRANGEMENT

Scale	Date	Drawn	Authorised
AS SHOWN	OCT 2009	AB	GF


Drawing Status: PRELIMINARY

Drawing No: NTC/062/401 Revision: P2


A1 © Copyright BWB Consulting Ltd

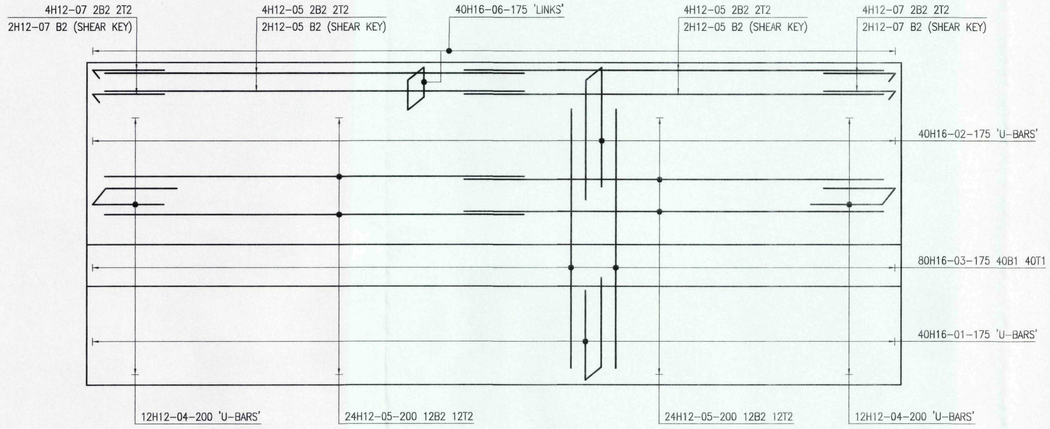


PLAN OVER RETAINING WALL BASE REINFORCEMENT (2NO.) (SCALE 1:25)

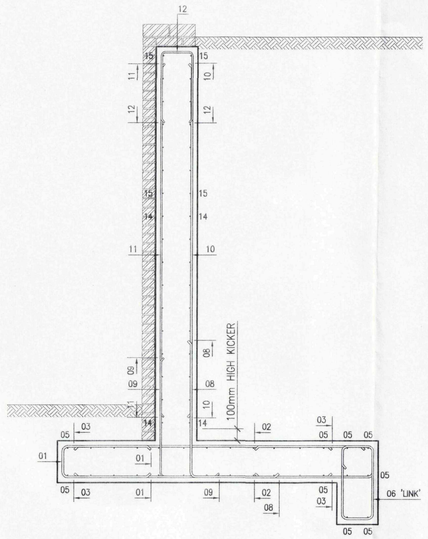

TYPICAL FULL RETAINING WALL SECTION (SCALE 1:25)

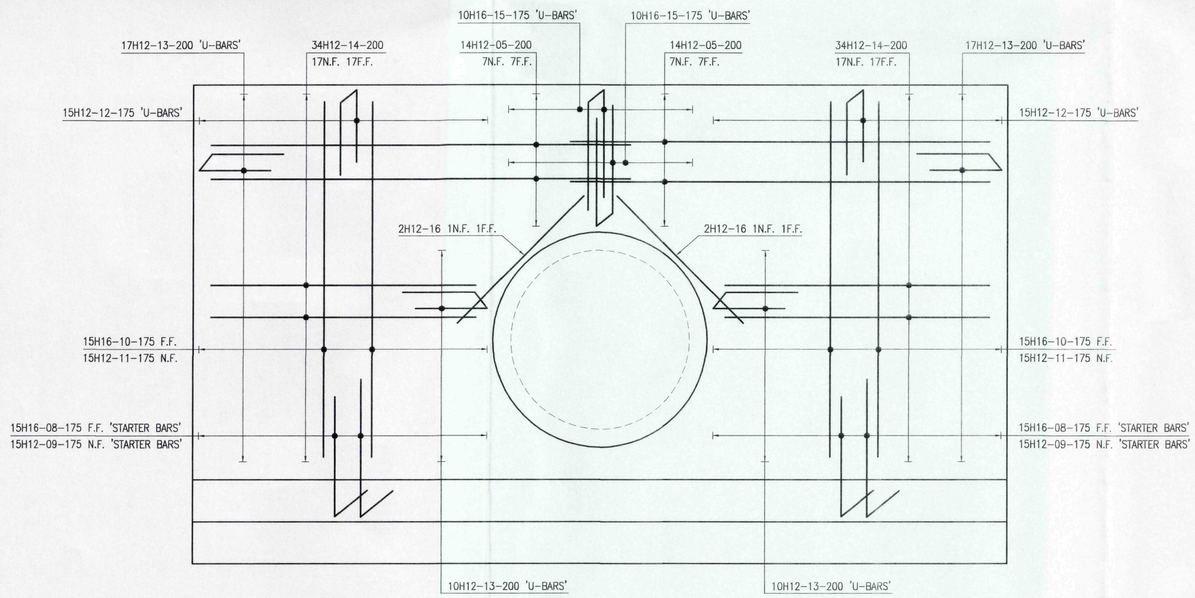

ELEVATION ON RETAINING WALL REINFORCEMENT (2NO.) (SCALE 1:25)
ELEVATION AS VIEWED FROM BRICK CLAD FACE

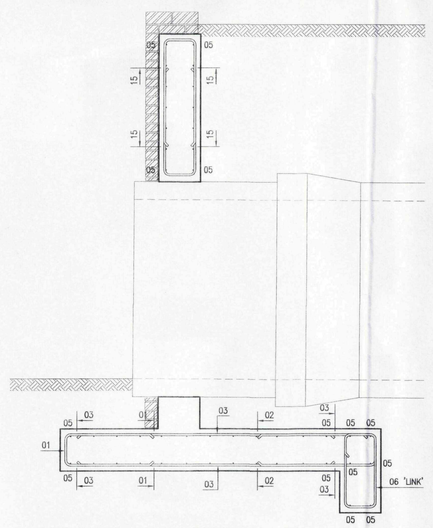

RETAINING WALL SECTION AT PIPE PENETRATION (SCALE 1:25)

SHDC
Planning & Development
19 AUG 2010
Ref: 0692-10

NOTES

1. DO NOT SCALE THIS DRAWING. ALL DIMENSIONS MUST BE CHECKED/ VERIFIED ON SITE. IF IN DOUBT ASK.
2. THIS DRAWING IS TO BE READ IN CONJUNCTION WITH ALL RELEVANT ARCHITECTS, ENGINEERS AND SPECIALISTS DRAWINGS AND SPECIFICATIONS.
3. ALL DIMENSIONS IN MILLIMETRES UNLESS NOTED OTHERWISE. ALL LEVELS IN METRES UNLESS NOTED OTHERWISE.
4. ANY DISCREPANCIES NOTED ON SITE ARE TO BE REPORTED TO THE ENGINEER IMMEDIATELY.
5. THE INFORMATION SHOWN ON THIS DRAWING IS INDICATIVE ONLY AND IS PURELY FOR PRICING PURPOSES AND SITE FEASIBILITY.
6. STRUCTURE WILL REQUIRE APPROVAL FROM LOCAL HIGHWAYS AUTHORITY PRIOR TO CONSTRUCTION BEING UNDERTAKEN.
7. ALL LEVELS ARE APPROXIMATE AND WILL BE CONFIRMED AT THE DETAILED DESIGN STAGE.
8. STRUCTURAL DESIGN IS REQUIRED TO CONFIRM THE NECESSARY FORM OF REINFORCEMENT.
9. THE STRUCTURE MAY DIFFER IN APPEARANCE FOLLOWING DETAILED STRUCTURAL DESIGN.

Rev	Date	Description	Drawn	Auth
P1	08.10.09	PRELIMINARY ISSUE	AB	GF

AMENDMENTS

BWB CONSULTING
Integrated Engineering and Environmental Consultants
3-4 Kayes Walk The Lace Market Nottingham NG1 1PY
T 0115 924 1100 F 0115 950 3966 W bwbconsulting.com
environmental | water | transportation | civil | structural | highways | infrastructure

Client: LARKFLEET HOMES

Project Title: PENNYTOFT LANE, PINCHBECK

Drawing Title: CULVERT RETAINING WALL REINFORCEMENT DETAILS

Scale	Date	Drawn	Authorised
1:25	OCT 2009	AB	GF

Drawing Status: PRELIMINARY

Drawing No:	Revision
NTC/062/402	P1

A1 © Copyright BWB Consulting Ltd