UNLESS STATED WITHIN THE CONTRACT THESE DRAWINGS ARE COPYRIGHT AND THE PROPERTY OF PARSONS CONSULTING ENGINEERS LTD. COPYING OF THE DESIGNS, DRAWINGS OR INTELLECTUAL PROPERTY IN FULL OR IN PART IS NOT PERMITTED.


Project: Spalding, Lingarden Bulbs
PE11 3ZN

Title: Elevations

Drawing No.	Rev	Drawn	Scale	Date
22060-42-003	P3	AJP	1:100 @ A4	July 2023
		Checked TBP		Status Preliminary
		Approved TBP		


P3	'PoP' location amended	AJP	07/23

Providing engineering solutions for the Built Environment
4 Angel House, Eastgate ,
Whittlesey, Peterborough, PE7 1SE
07961 783825
www.parsonsengineers.co.uk

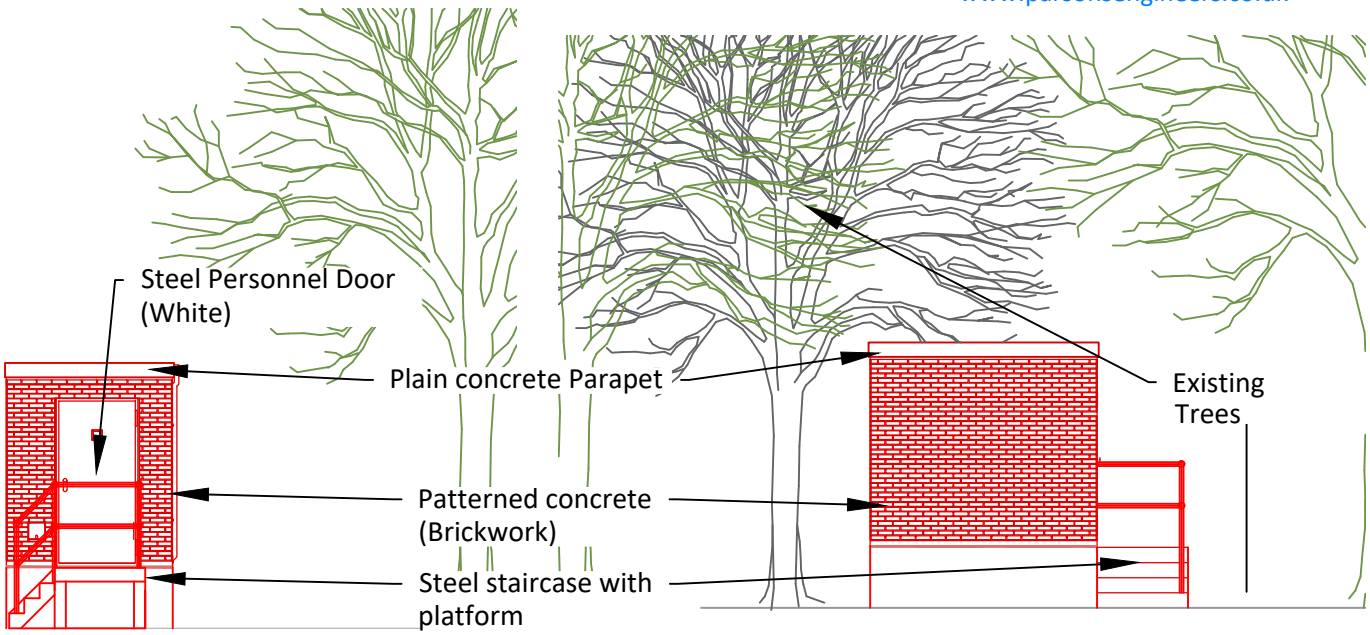

South East Elevation

South West Elevation

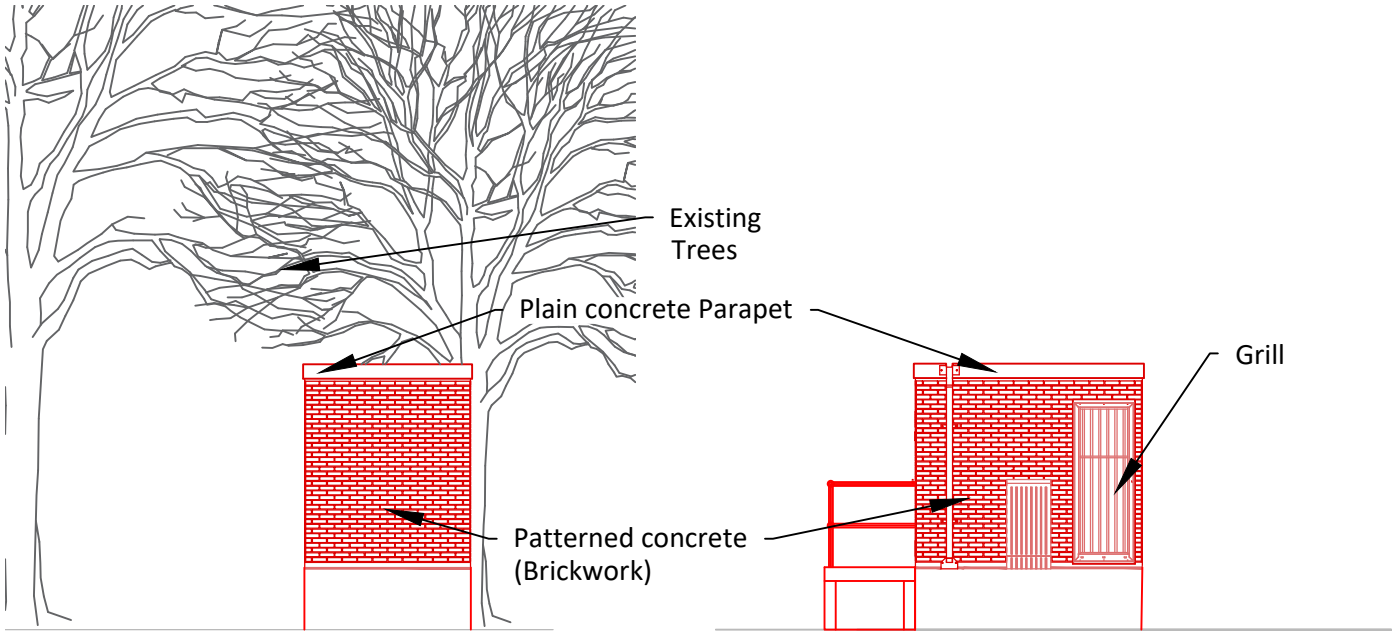

North West Elevation

North East Elevation

Elevations

(Scale 1:100)

0 1 2 3 4 5m