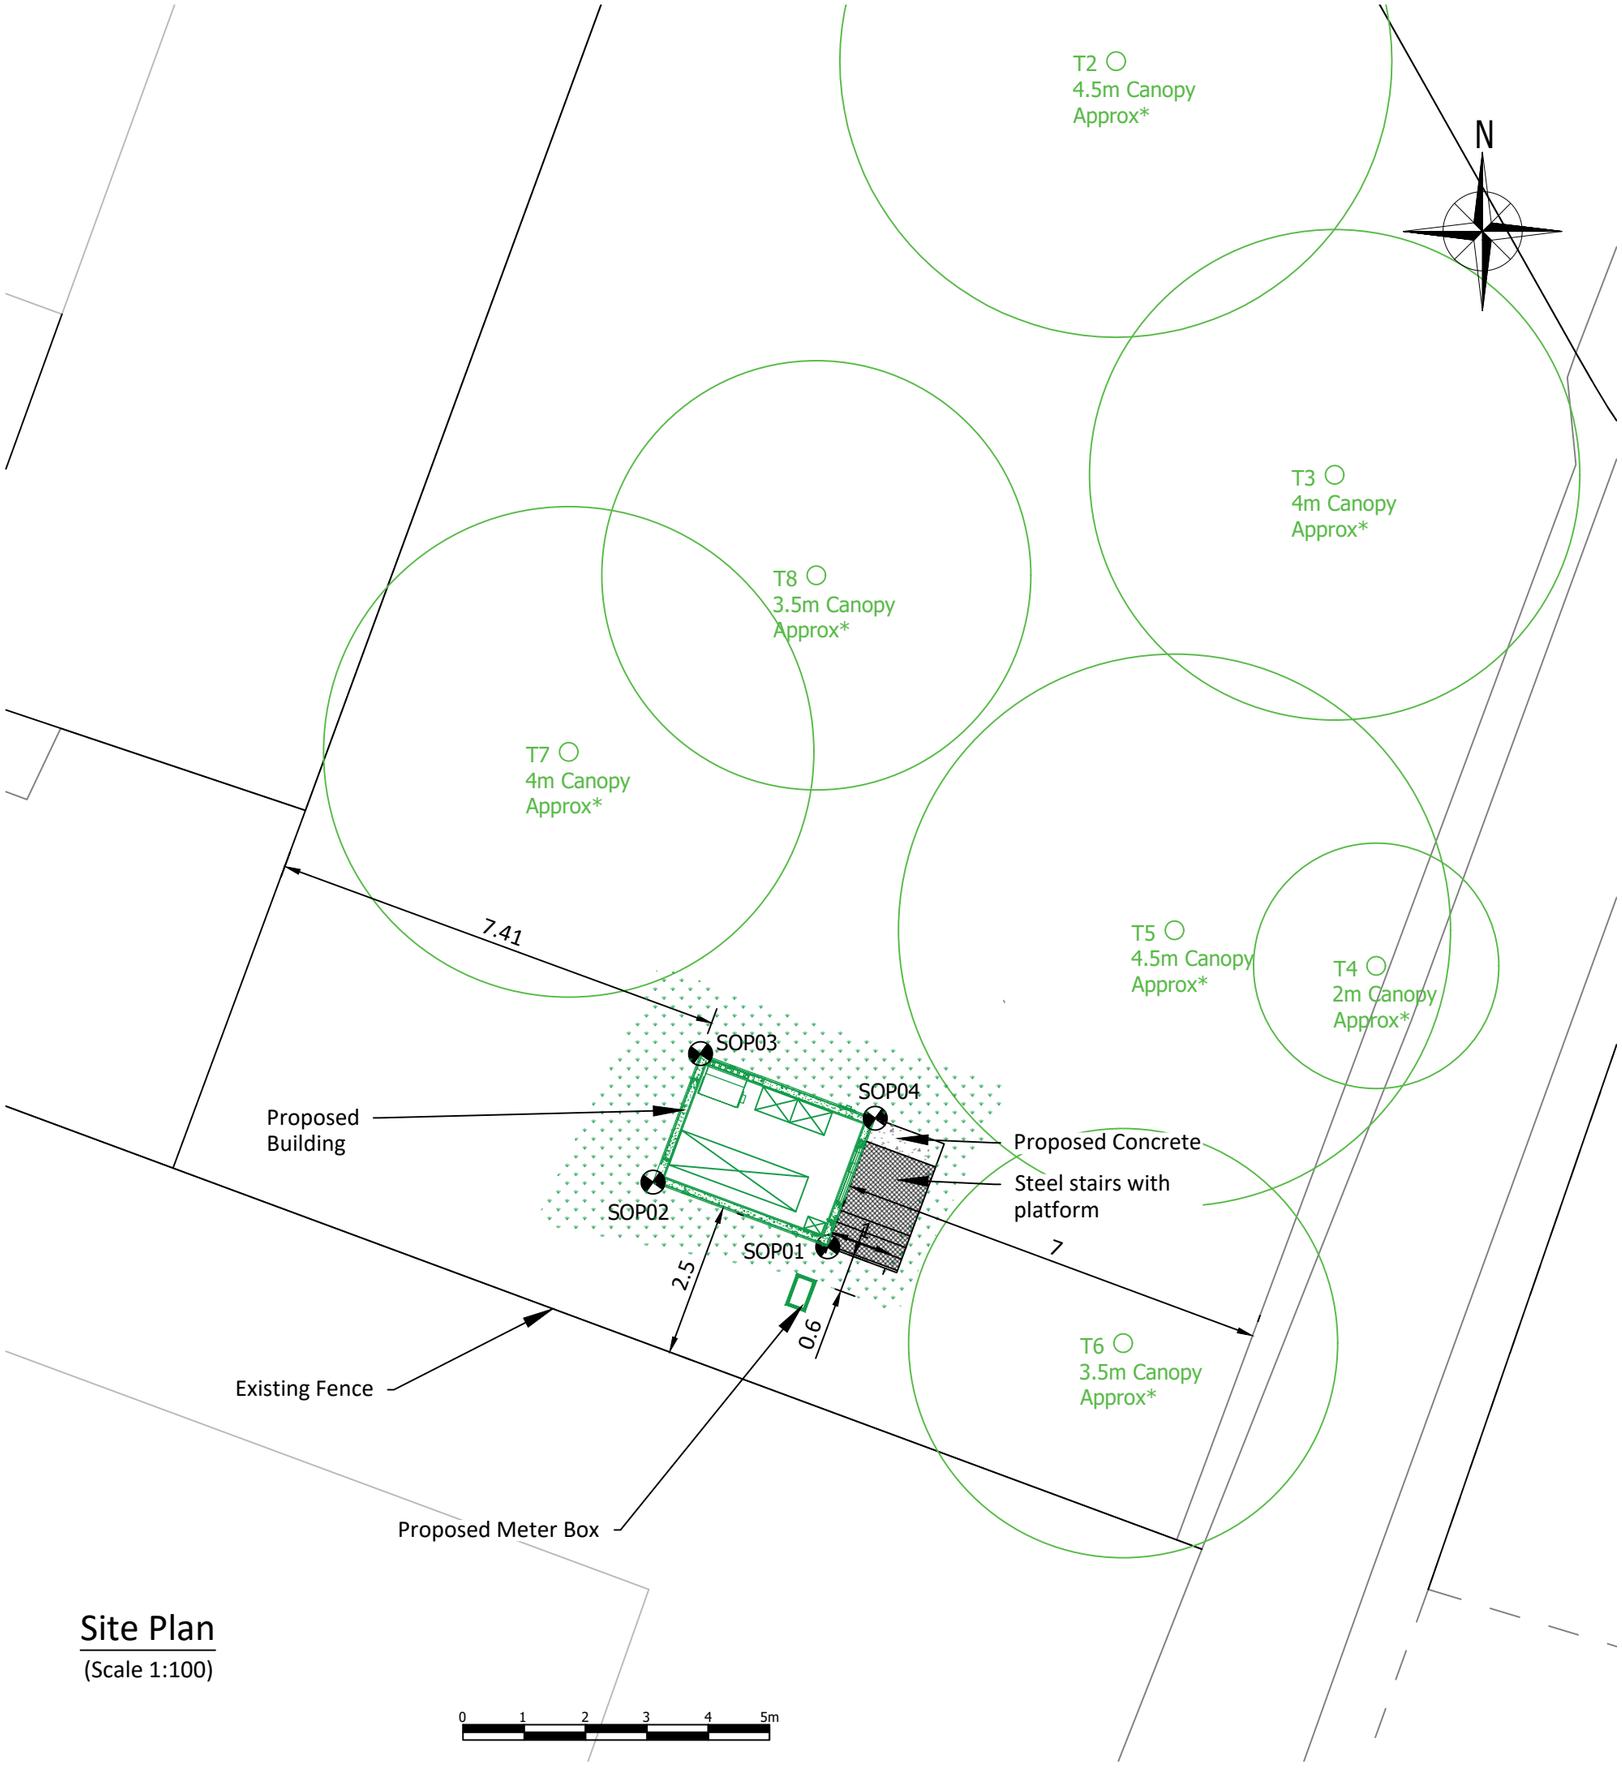



## Site Plan
(Scale 1:100)

CONSTRUCTION DESIGN AND MANAGEMENT REGULATIONS 2015

THE CONTRACTORS ATTENTION IS DRAWN TO THE ABNORMAL RISKS IDENTIFIED BELOW, ANNOTATED ON THE DRAWING AND EXPLAINED IN THE ASSOCIATED DESIGN RISK REGISTERS

LEGEND

- YOU MUST NOT DO
- HAZARD OR DANGER
- YOU MUST DO
- CAUTION

ABNORMAL RISKS IDENTIFIED:

| Setting Out Points | Eastings | Northings |
|---|---|---|
| **SOP01** | 525404.948 | 325287.605 |
| **SOP02** | 525402.097 | 325288.660 |
| **SOP03** | 525402.873 | 325290.756 |
| **SOP04** | 525405.724 | 325289.701 |

UNLESS STATED WITHIN THE CONTRACT THESE DRAWINGS ARE COPYRIGHT AND THE PROPERTY OF PARSONS CONSULTING ENGINEERS LTD. COPYING OF THE DESIGNS, DRAWINGS OR INTELLECTUAL PROPERTY IN FULL OR IN PART IS NOT PERMITTED.

## NOTES

1. All dimensions are in millimetres unless stated otherwise.

2. This drawing to be read in conjunction with all other relevant drawings and specifications.

3. All proprietary items to be installed in strict compliance with manufacturers instructions and recommendations.

*Drawings stated are relative to point A. Accuracy of ordnance mapping is such that no reliance should be given to the relative position of features shown on the drawing.

| | | | |
|---|---|---|---|
| P3 | 'PoP' location amended | AJP | 07/23 |
| P2 | Unit raised | AJP | 07/23 |
| P1 | Preliminary Issue | AJP | 05/23 |

Project
Spalding, Lingarden Bulbs
PE11 3ZN

Title
Proposed Site Plan

Job No 22060-42

Drawing No 22060-42-005 Rev P3

Status Preliminary

Scale As Stated Date 07/23

Project Engineer TBP

Drawn By AJP
Checked By TBP
Approved By

parsons
4 Angel House, Eastgate, Whittlesey
Peterborough, PE7 1SE
07961 783825
www.parsonsengineers.co.uk