
Ordnance Survey®

OS Sitemap®

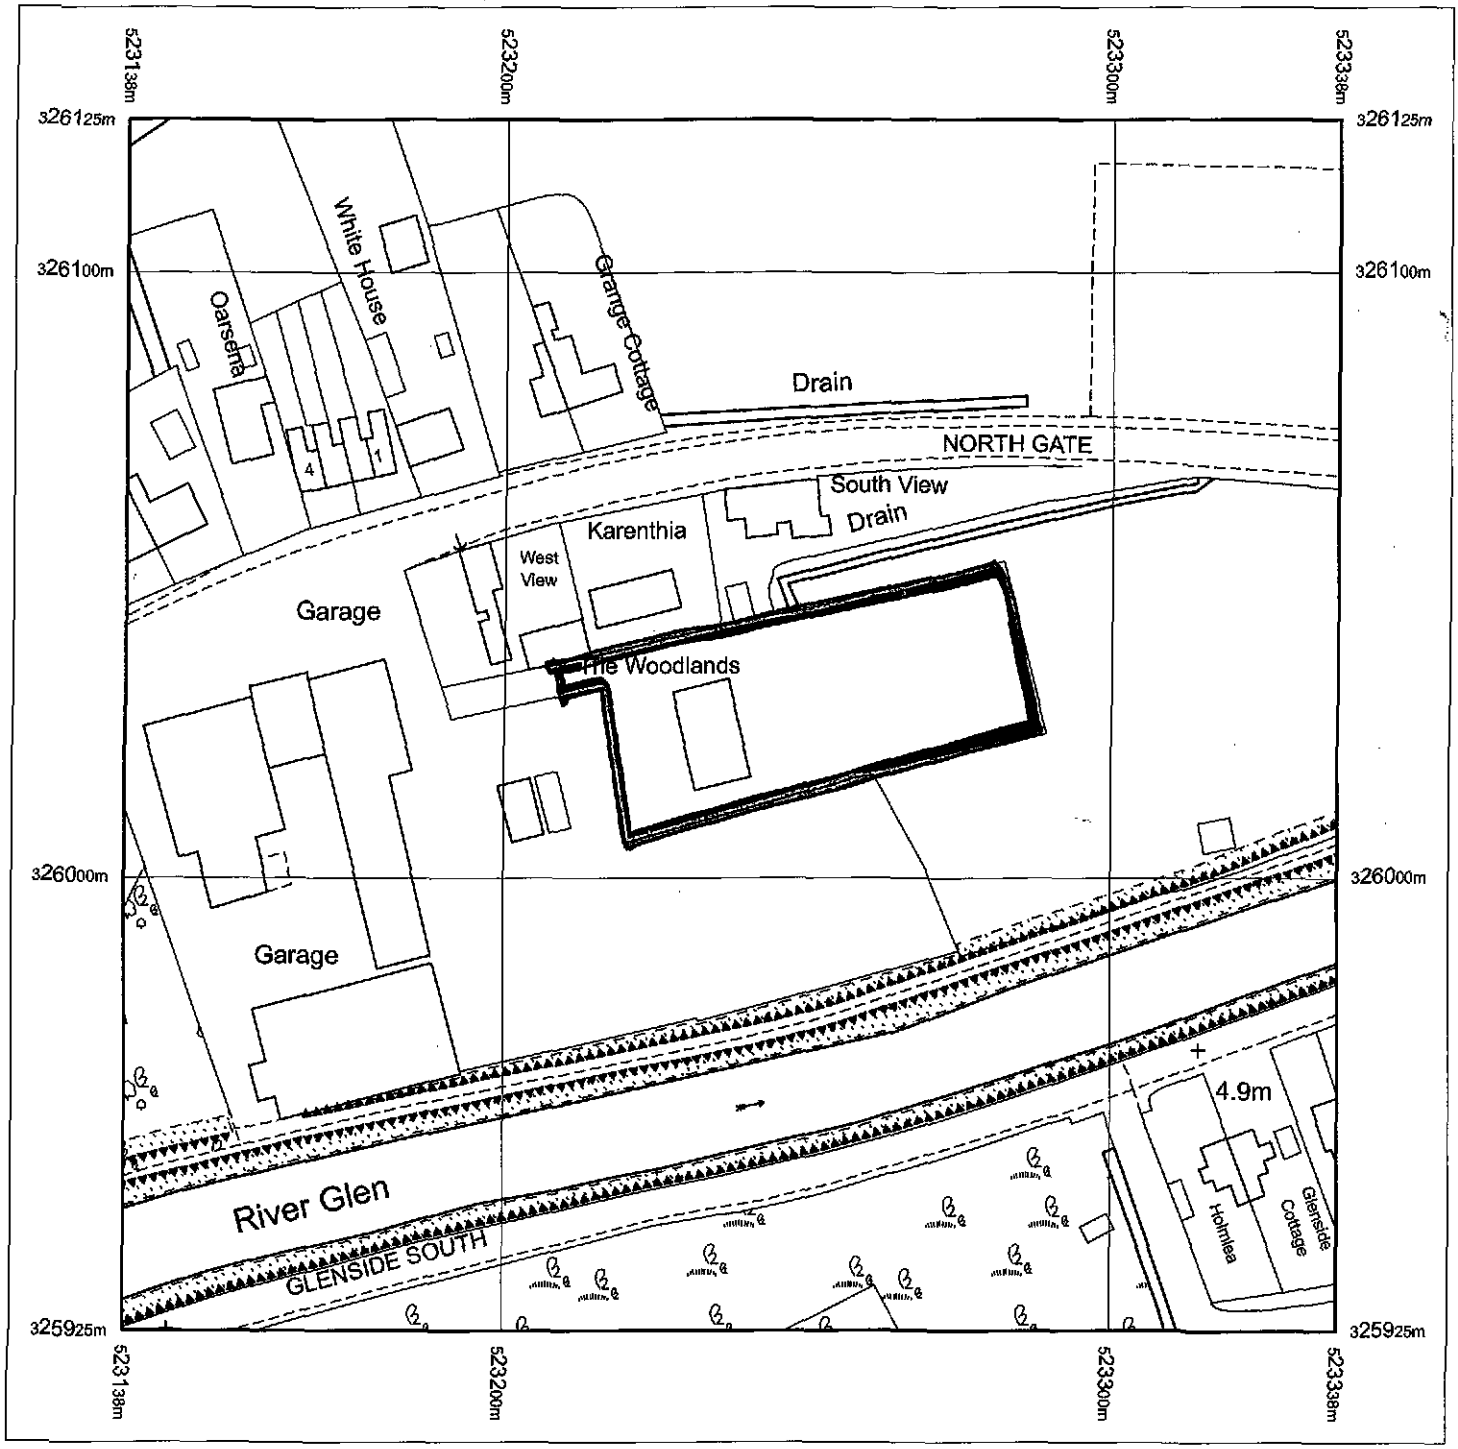

Produced 03.09.2009 from the Ordnance Survey National Geographic Database and incorporating surveyed revision available at this date. © Crown Copyright 2009.

Reproduction in whole or part is prohibited without the prior permission of Ordnance Survey.

Ordnance Survey, the OS Symbol and OS Sitemap are registered trademarks of Ordnance Survey, the national mapping agency of Great Britain.

The representation of a road, track or path is no evidence of a right of way.

The representation of features as lines is no evidence of a property boundary.

Part or all of this OS Sitemap is enlarged from mapping produced at one or more of the following scales: 1:1250, 1:2500, 1:10000.


Metres
0 20 40

Scale 1:1250


Supplied by: **Bookmark Spalding Ltd**
Serial number: 00086200
Centre coordinates: 523237.5 326025.25

Further information can be found on the OS Sitemap Information leaflet or the Ordnance Survey web site: www.ordnancesurvey.co.uk


SHDC
Planning & Development
- 7 SEP 2009
Ref: 0693-09

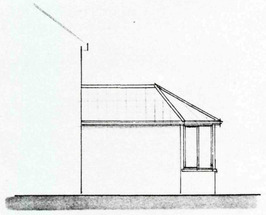


south

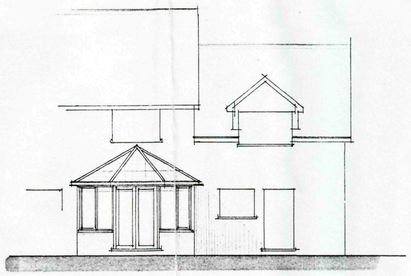


east

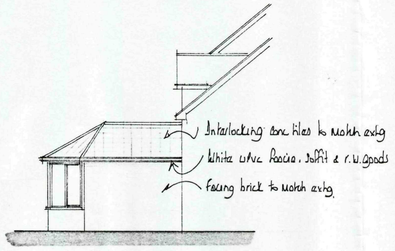


north

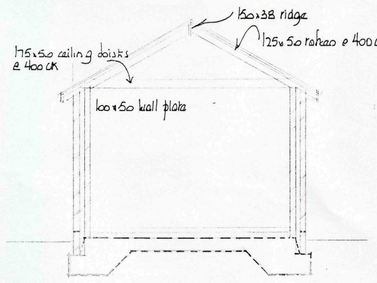



section a-a

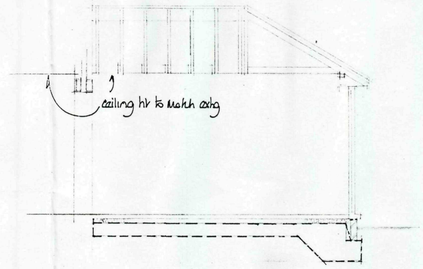


b-b

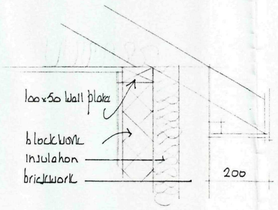

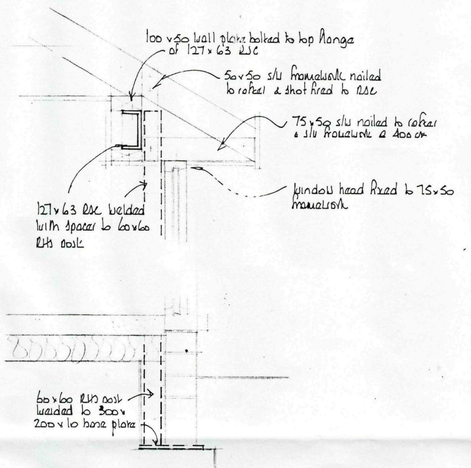


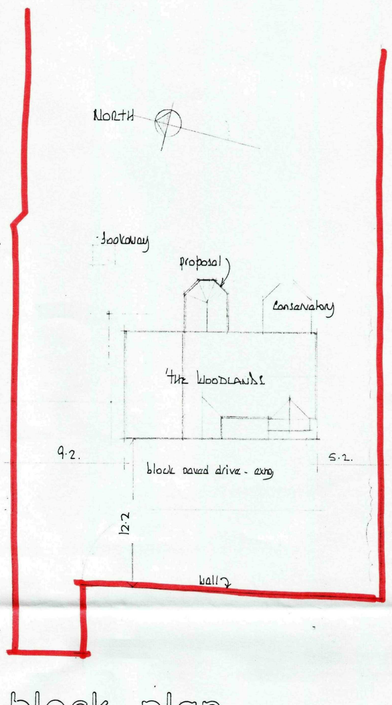


block plan

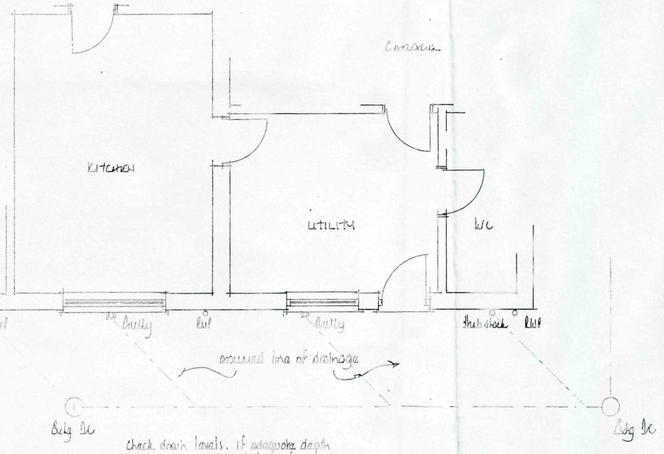


existing
ground floor plan

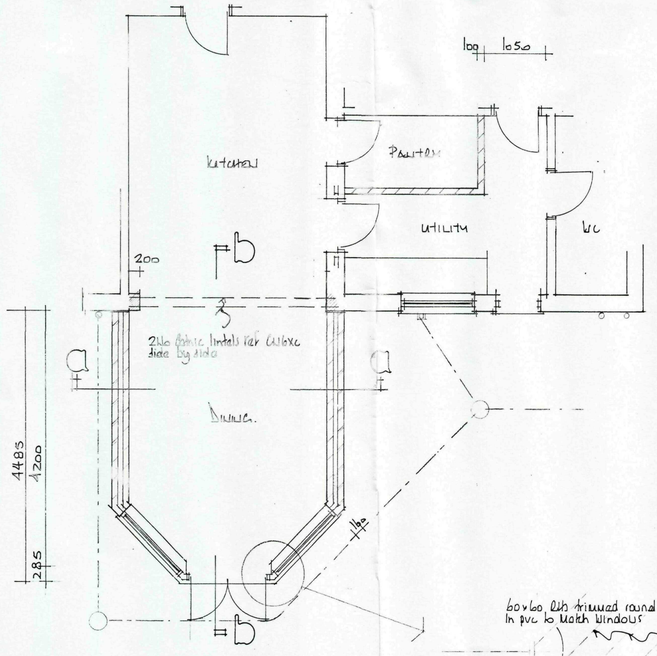

proposed

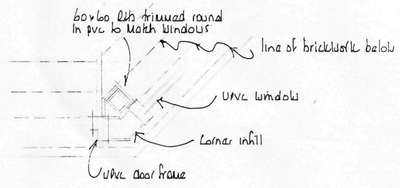

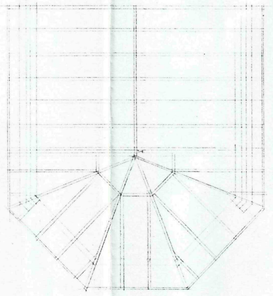

roof plan

SHDC
Planning & Development
- 7 SEP 2009
Ref: 0693-09

EAST MIDLANDS
DESIGN ASSOC.

Architectural Consultants

Willow Lodge
Horseshoe Road
Spalding
Lincs
PE11 3JA

Tel/fax :- 01775 767968
Email :- willowlodge@talktalk.net
Mobile 'phone :- 07710815044

Client
MR & MRS A CULPIN

Project
EXTENSION to KITCHEN at
'THE WOODLANDS'
NORTHGATE
PINCHBECK
PE11 3ST.

Drawing
PLANS. SECTIONS
&
ELEVATIONS

Scale
1:50. 1:100. 1:250 details @ 1:10.

Date
August 09

Drawn
AL

Dwg No.
08/24/01

Rev