
NOTE

This drawing is not to be scaled. All dimensions to be checked on site and any discrepancies to be reported to the Mouchel Office. All material is produced on behalf of Mouchel Group PLC. All drawings to be read in conjunction with specification where applicable.


© MOUCHEL GROUP Plc.

Based upon the ordnance Survey map with the permission of the Controller of Her Majesty's Stationery Office © Crown Copyright Licence No. LA076485X.

Existing Block 03 - South Elevation (part)

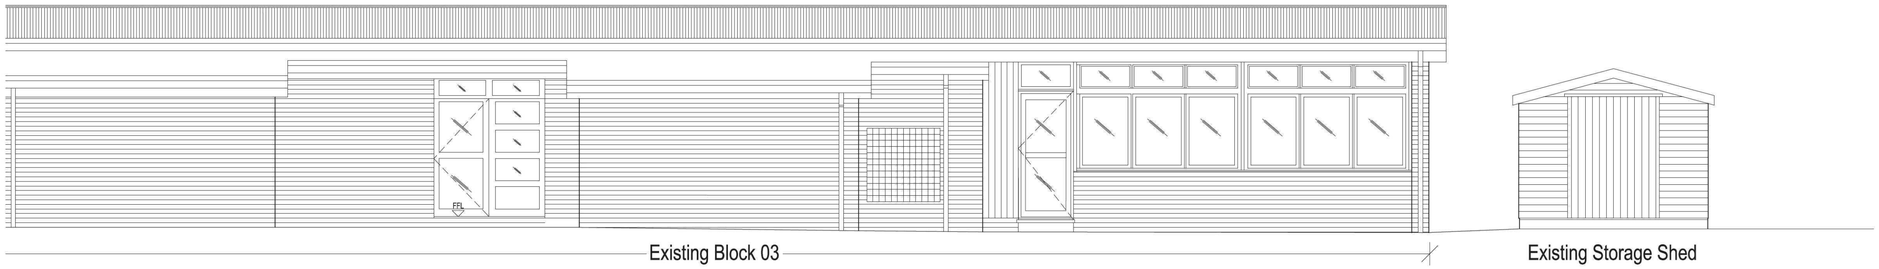


Existing Block 03 - North Elevation

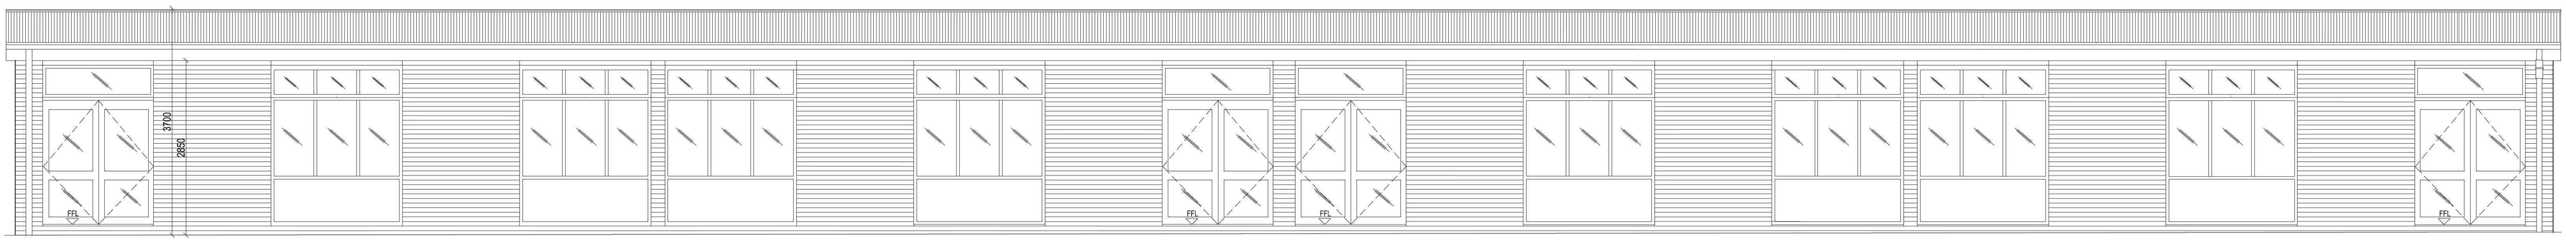

Existing Block 03 - North Elevation


Existing Block 03 - North Elevation (storage shed)

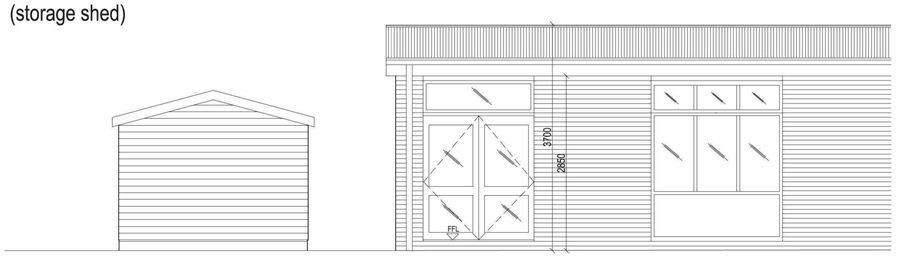

Existing Storage Shed

Existing Block 03 - North Elevation

Existing Block 03 - West Elevation

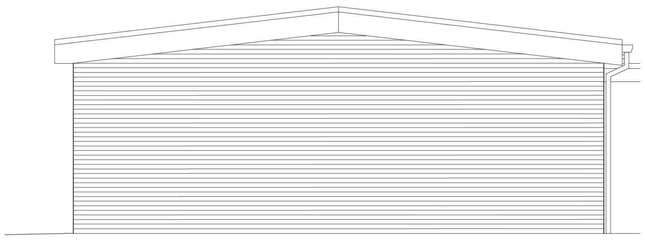

Existing Block 03

Existing Block 03 - East Elevation



Existing Block 03 East Elevation

Classroom Block Extension: Block 03 Existing Elevations

Scale 1:50

Rev.	Description	Design	Drawn	Checked	Approved	Date

Drawing status : Planning

VINCI FACILITIES mouchel building great relationships

Lincolnshire CC, County Offices, Newland, Lincoln, LN1 1YL
Tel : +44 (0) 1522 836222

Client :
Lincolnshire County Council

Client Ref Number : DC/451/0009

Project :
Pinchbeck East C of E Primary School
Proposed Expansion to 2FE

Site Ref \ USRN :

Mouchel Project No : DC/451/0009

Drawing Title :
Classroom Block 03- Existing Elevations A1

Design:	Drawn:	Checked:	Approved:
CT	CT	IRN	

Date : May 2015 | Scale : 1:50 @ : A1

Drawing No : AL (0) 0121 | Rev. No : *