
NOTE
This drawing is not to be scaled. All dimensions to be checked on site and any discrepancies to be reported to the Mouchel Office. All material is produced on behalf of Mouchel Group PLC. All drawings to be read in conjunction with specification where applicable.
© MOUCHEL GROUP Plc.


Based upon the ordnance Survey map with the permission of the Controller of Her Majesty's Stationery Office © Crown Copyright Licence No. LA07649X.

Existing South Site Elevation - Front of School

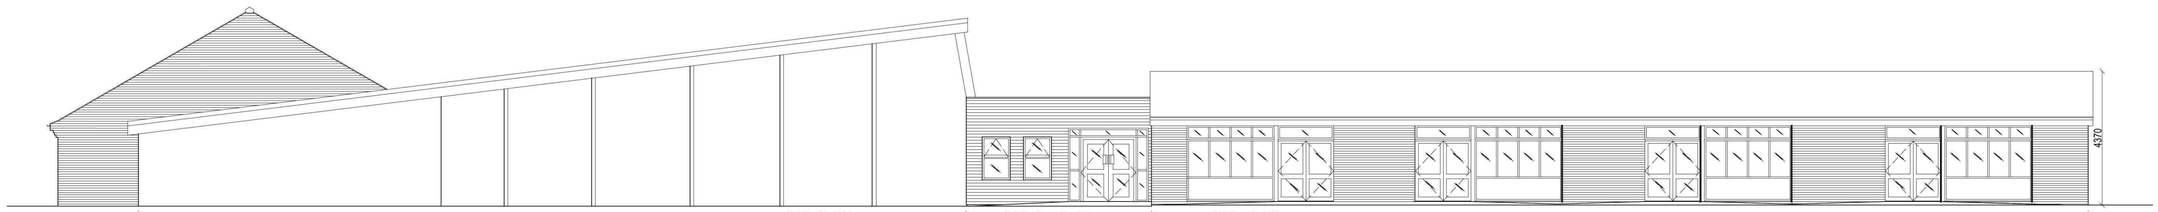


Existing South Elevation
Scale 1:100

Existing North Site Elevations

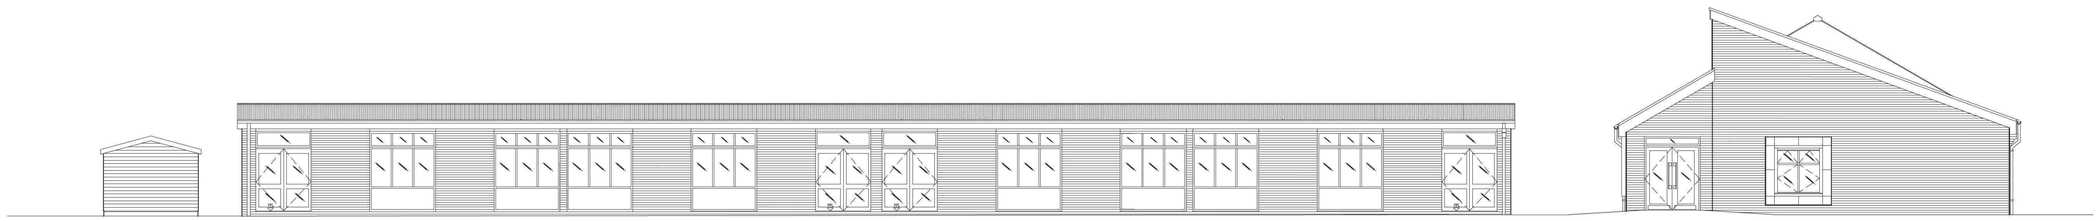

Existing East Site Elevation - Classroom Block 02

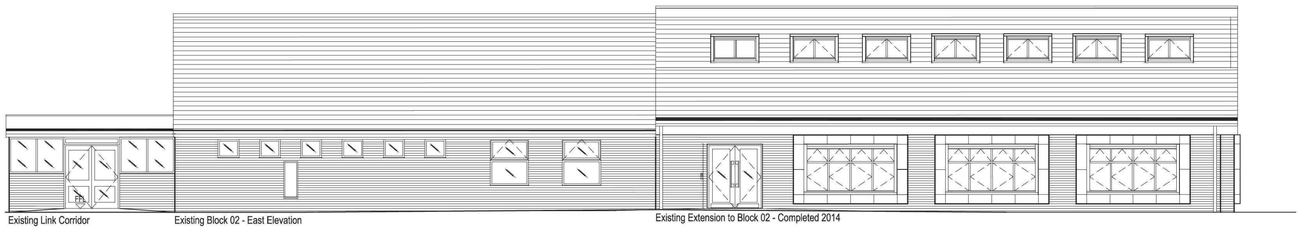

Existing East Elevation
Scale 1:100

Existing East Site Elevation - Classroom Block 01



Existing East Elevation
Scale 1:100

Existing Site Elevations Scale 1:100

Rev.	Description	Design	Drawn	Checked	Approved	Date

Drawing status : Planning

VINCI FACILITIES mouchel building great relationships
Lincolnshire CC, County Offices, Newland, Lincoln, LN1 1YL
Tel : +44 (0) 1522 836222

Client :
Lincolnshire County Council

Client Ref Number : DC/451/0009

Project :
Pinchbeck East C of E Primary School
Proposed Expansion to 2FE

Site Ref \ USRN :

Mouchel Project No : DC/451/0009

Drawing Title :
Existing Site Elevations A1

Design:	Drawn:	Checked:	Approved:
CT	CT	IRN	

Date : May 2015 Scale : 1:100 @ : A1

Drawing No : AL (0) 0120 Rev. No : *