Rev.	Description	Design	Drawn	Checked	Approved	Date

Drawing status : Planning

VINCI FACILITIES mouchel building great relationships

Lincolnshire CC, County Offices, Newland, Lincoln, LN1 1YL
Tel : +44 (0) 1522 836222

Client :
Lincolnshire County Council

Client Ref Number : DC/451/0009

Project :
Pinchbeck East C of E Primary School
Proposed Expansion to 2FE

Site Ref \ USRN :


Mouchel Project No : DC/451/0009


Drawing Title :
Existing Floor Plan A1


Design:	Drawn:	Checked:	Approved:
CT	CT	IRN	

Date : May 2015 | Scale : 1:200 @ : A2

Drawing No : AL (0) 0110 | Rev. No : *

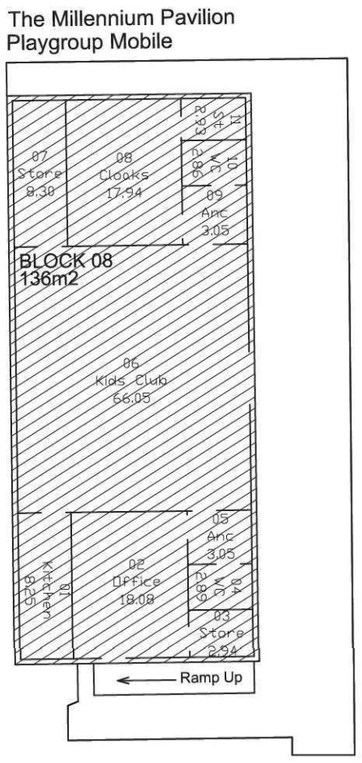

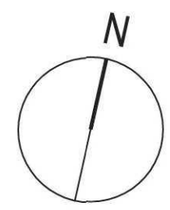

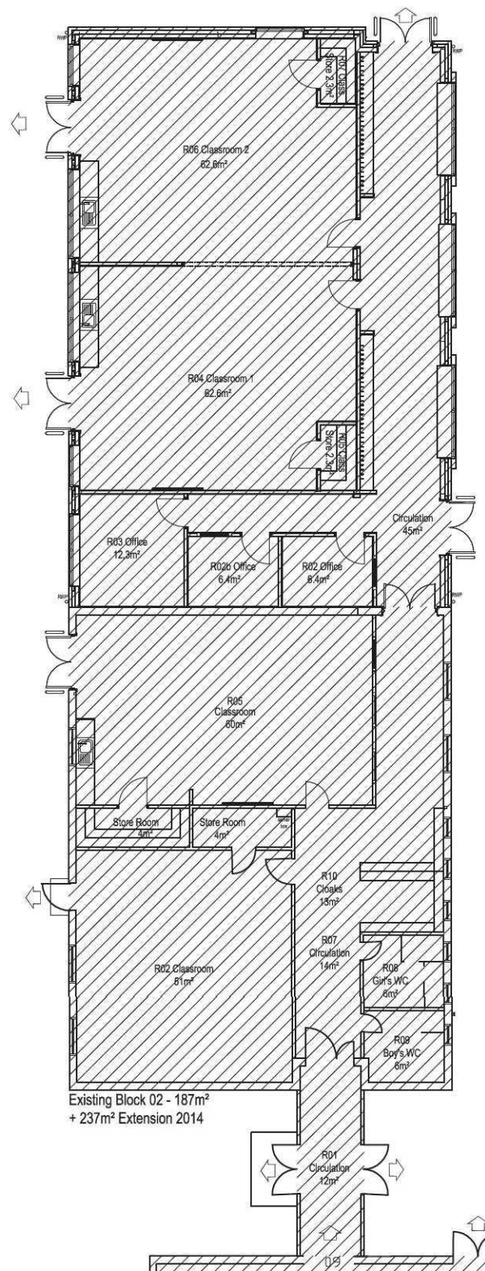

Key Legend

Existing School