
DO NOT SCALE FROM THIS DRAWING


This drawing is copyright and may not be altered, traced, copied, photographed or used for any other purpose other than that for which it is issued without consent of Mark Dennis – Architectural Services. The General Contractor is to check all dimensions on site and report any discrepancies to the Architect.

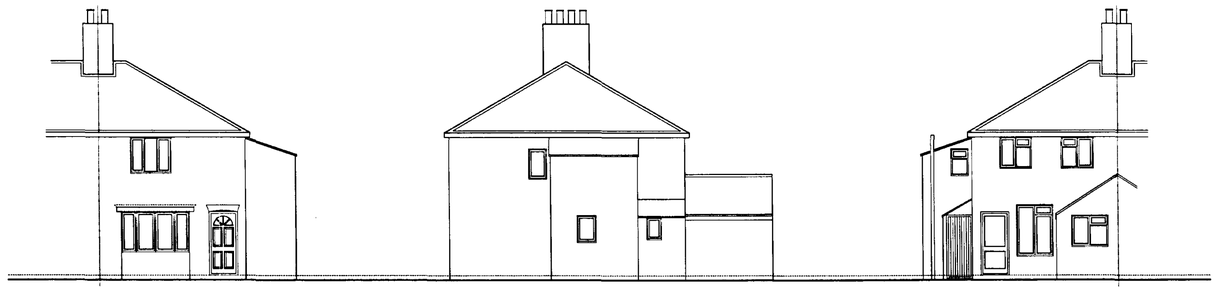


FRONT ELEVATION

SIDE ELEVATION

REAR ELEVATION

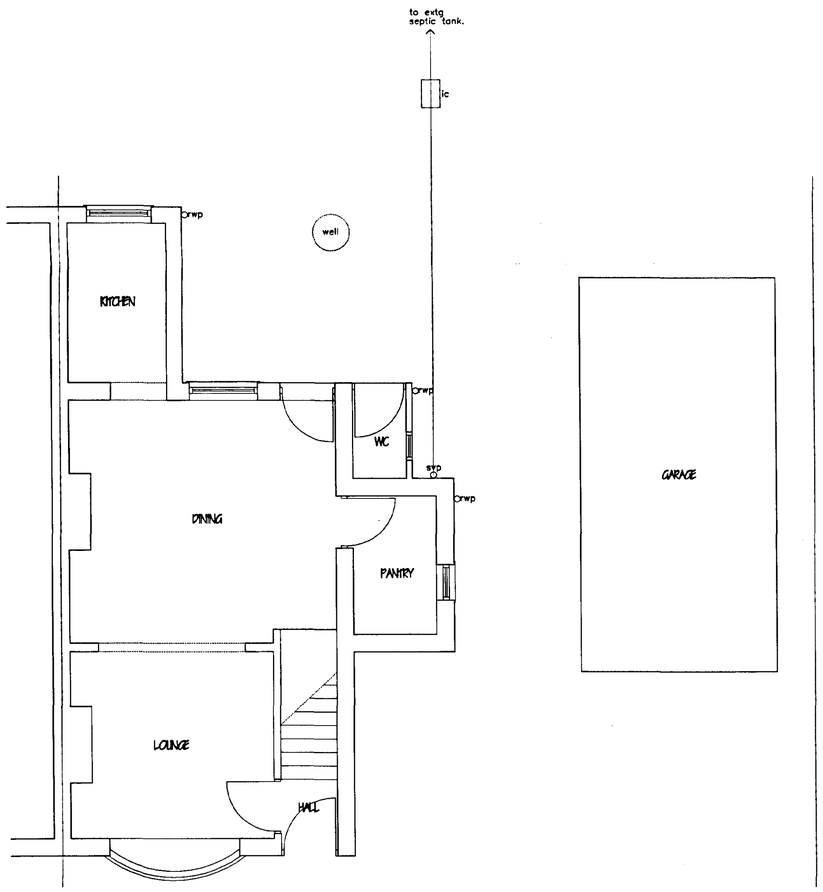

GROUND FLOOR PLAN

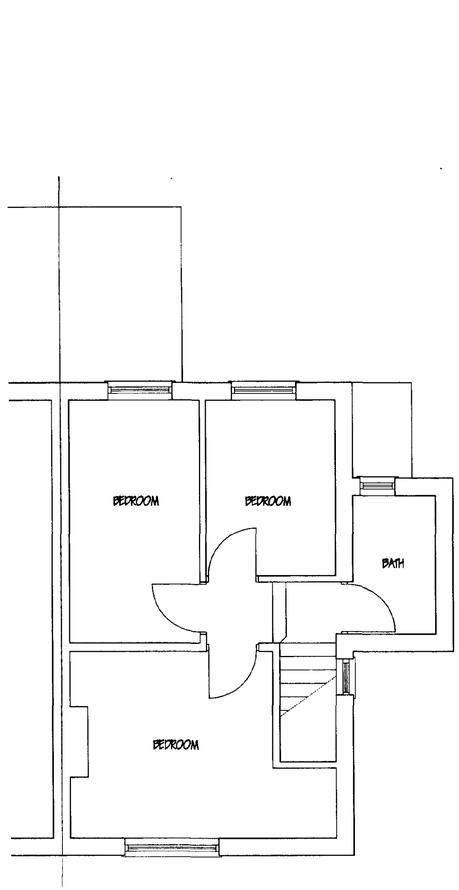

FIRST FLOOR PLAN

DETERMINED PLAN

Planning Department
14 JUN 2002
Ref 0694/02

MARK DENNIS
architectural services

90 STATION ROAD – SURFLEET – SPALDING
LINCOLNSHIRE – PE11 4DB
TEL: 01775 680183 FAX: 01775 680183

PROJECT TITLE

EXISTING SURVEY OF
HOLMLEA, GLENSIDE SOUTH,
PINCHBECK, SPALDING, LINCS.

FOR: MR R GREGORY & MRS A EVERITT

PLANS, ELEVATIONS AS EXISTING

REV	DESCRIPTION	DATE	BY

SCALE 1:100, 1:50


DRAWN MD

DATE APRIL 02

DRAWING No. 02.012/01

DO NOT SCALE FROM THIS DRAWING


This drawing is copyright and may not be altered, traced, copied, photographed or used for any other purpose other than that for which it is issued without consent of Mark Dennis – Architectural Services. The General Contractor is to check all dimensions on site and report any discrepancies to the Architect.

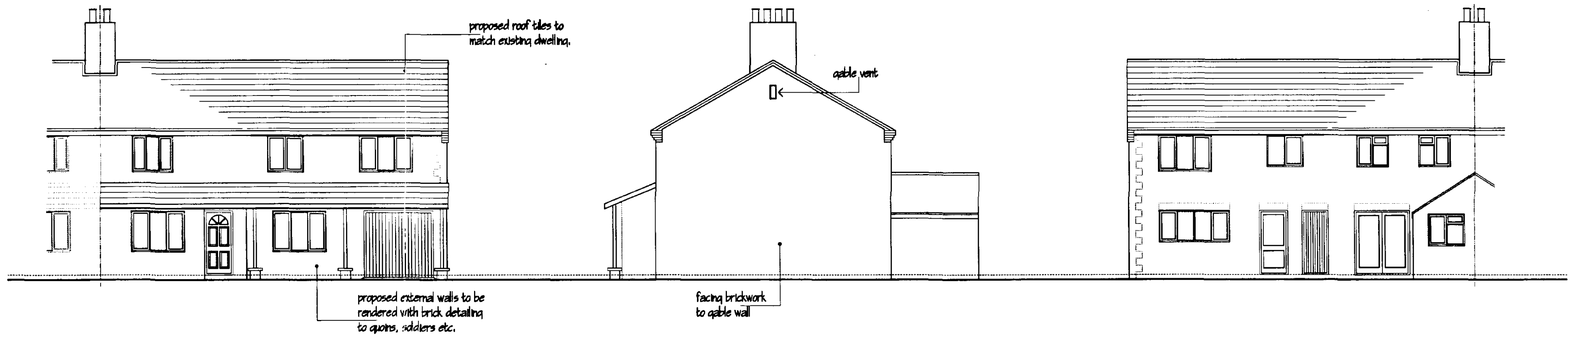


FRONT ELEVATION

SIDE ELEVATION


REAR ELEVATION

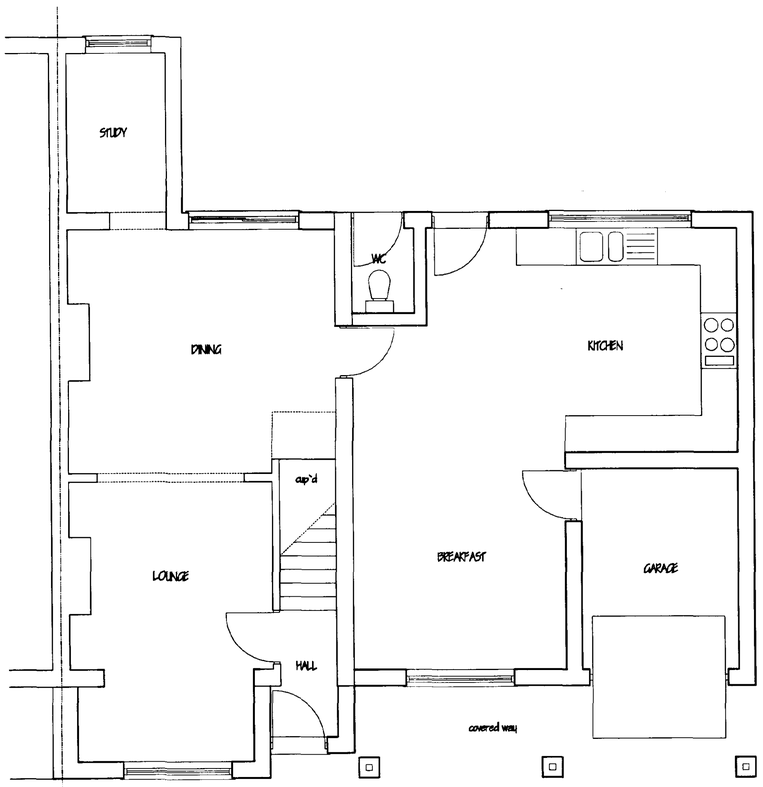

GROUND FLOOR PLAN

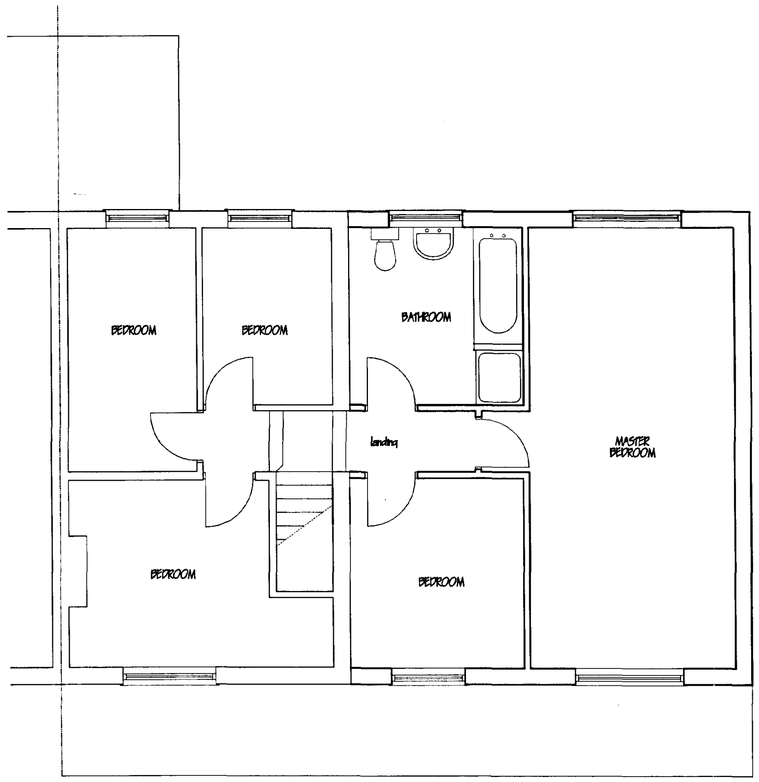

FIRST FLOOR PLAN

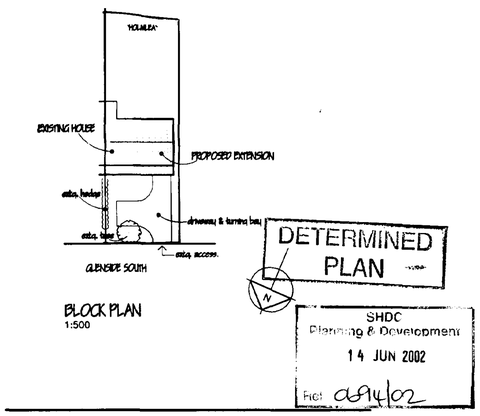

BLOCK PLAN
1:500

DETERMINED PLAN

SHDC
Planning & Development
14 JUN 2002
Ref: 0594/02

MARK DENNIS
architectural services

90 STATION ROAD – SURFLEET – SPALDING
LINCOLNSHIRE – PE11 4DB
TEL: 01775 680183 FAX: 01775 680183

PROJECT TITLE

PROPOSED EXTENSION AT:
HOLMLEA, GLENSIDE SOUTH,
PINCHBECK, SPALDING, LINCS.

FOR: MR R GREGORY & MRS A EVERITT

PLANS, ELEVATIONS AND BLOCK PLAN.

REV	DESCRIPTION	DATE	BY

SCALE	DRAWN
1:100, 1:50	MD
DATE	**DRAWING No.**
JUNE 02	02.012/02