
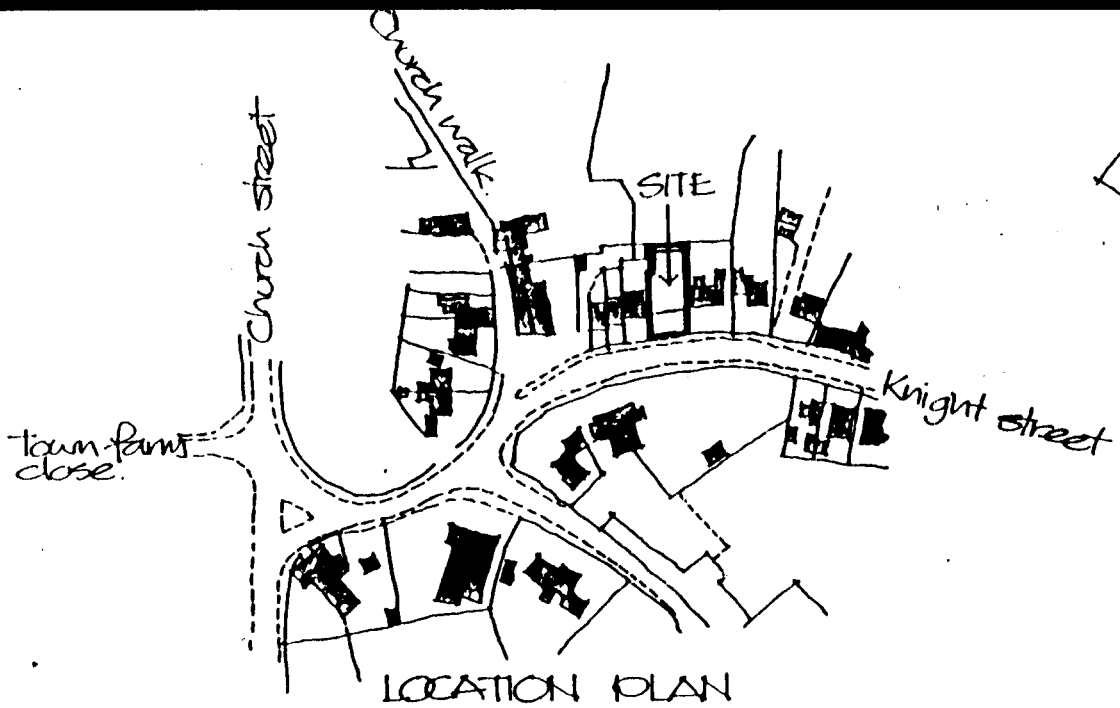


LOCATION PLAN
Scale 1:2500

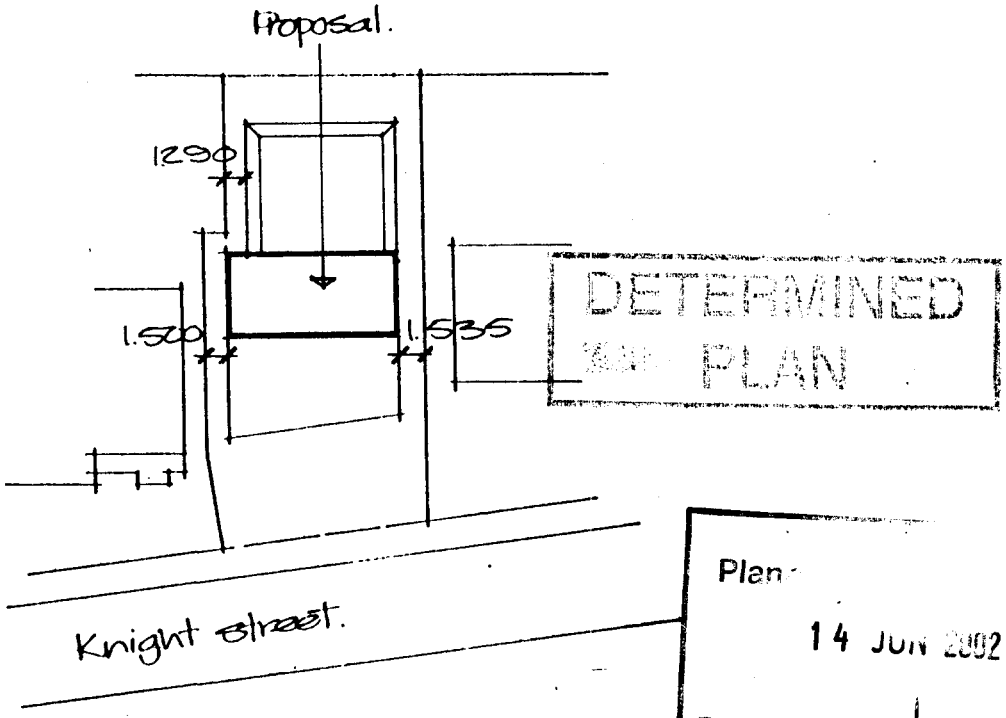

DETERMINED
PLAN

Plan
14 JUN 2002
Ref 0598/02

BLOCK PLAN
Scale 1:500

Project

PROPOSED EXTENSION TO EXISTING FIRST FLOOR LIVING ACCOMMODATION AND NEW ENCLOSED PATIO.
32 KNIGHT STREET, PINCHBECK, SPALDING.

ALAN HORNSBY
ARCHITECTURAL SERVICES


'Little Acre'
Peak Hill, Cowbit,
Spalding, Lincs. PE12 6AW
Tel. Holbeach (01406) 380591

Client
H.S. ROYALL ESQ.

Scale 1:50/1:100
Date June 02


Drg. no.
02/24/02

Summit DS(UK) 0096

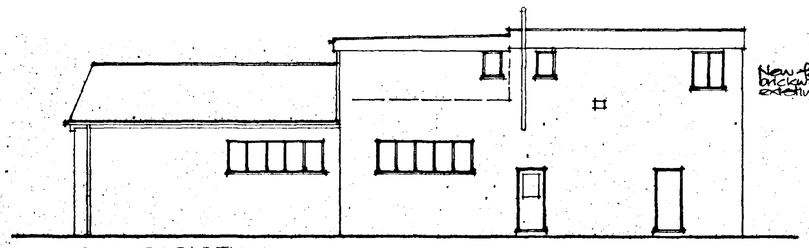


SIDE ELEVATION

New facing brickwork to match existing.

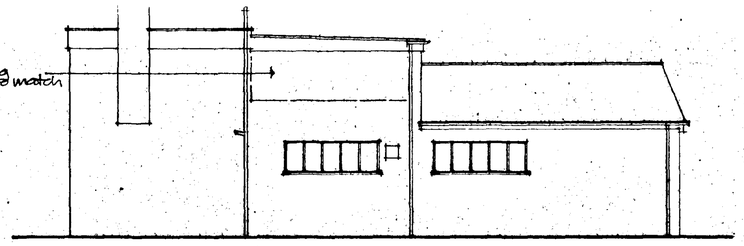


SIDE ELEVATION

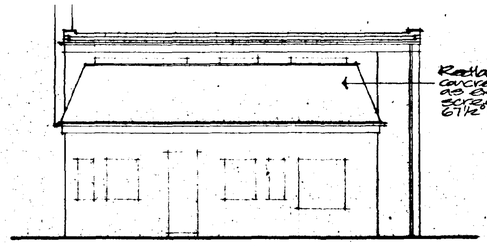


Roetland Mini Stonewold interlocking concrete tiles colour slate grey as external cladding to patio screen. Tiles installed at 6° pitch.


REAR ELEVATION

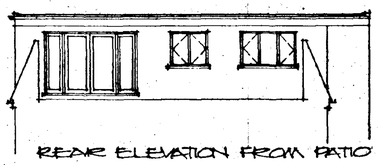

REAR ELEVATION FROM PATIO

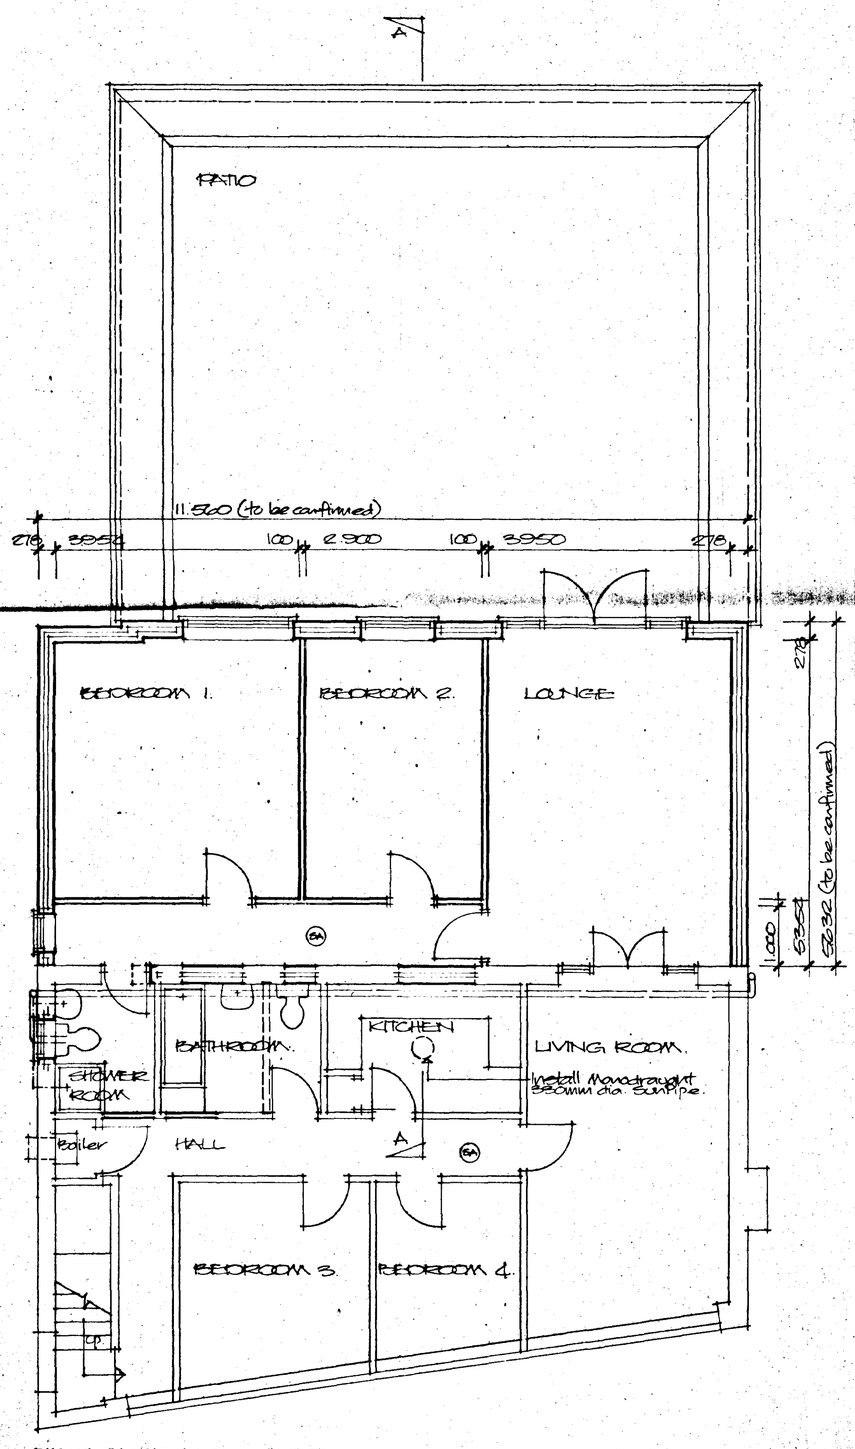

FIRST FLOOR PLAN LAYOUT

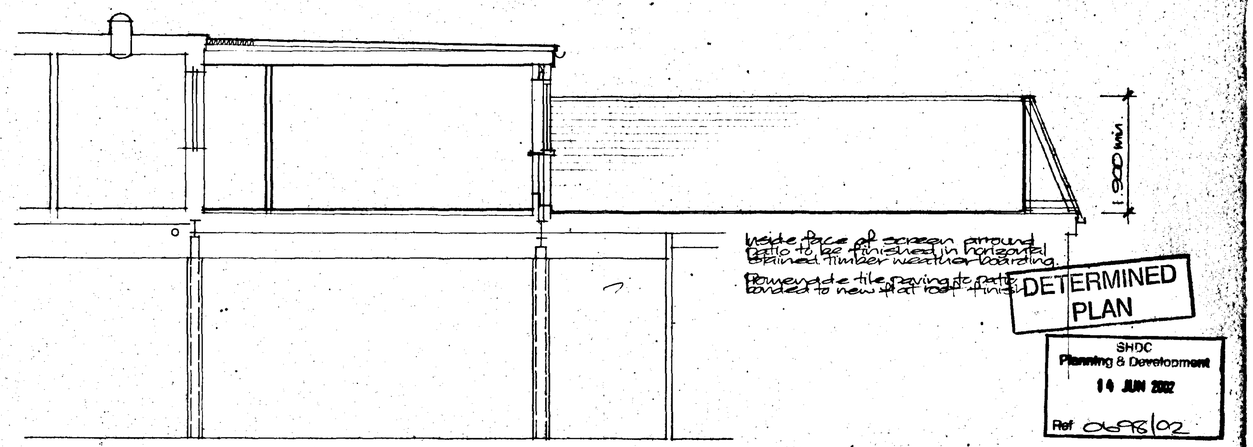

SECTION A-A

Do not scale off this drawing
All site dimensions to be checked before work commences.

DETERMINED PLAN
SHDC Planning & Development
14 JUN 2002
Ref 0498/02

Project
PROPOSED EXTENSION TO EXISTING FIRST FLOOR LIVING ACCOMMODATION AND NEW ENCLOSED PATIO.
52 KNIGHT STREET, PINCHBECK, SPALDING.

ALAN HORNSBY
ARCHITECTURAL SERVICES
'Little Acre'
Peak Hill, Cowbit,
Spalding, Lincs. PE12 6AW
Tel. Holbeach (01406) 380591

Client
H.S. BOYALL ESQ.

Scale 1:50/1:100
Date June 02

Drg. no.
02/24/01.