



Block Plan
1 : 500

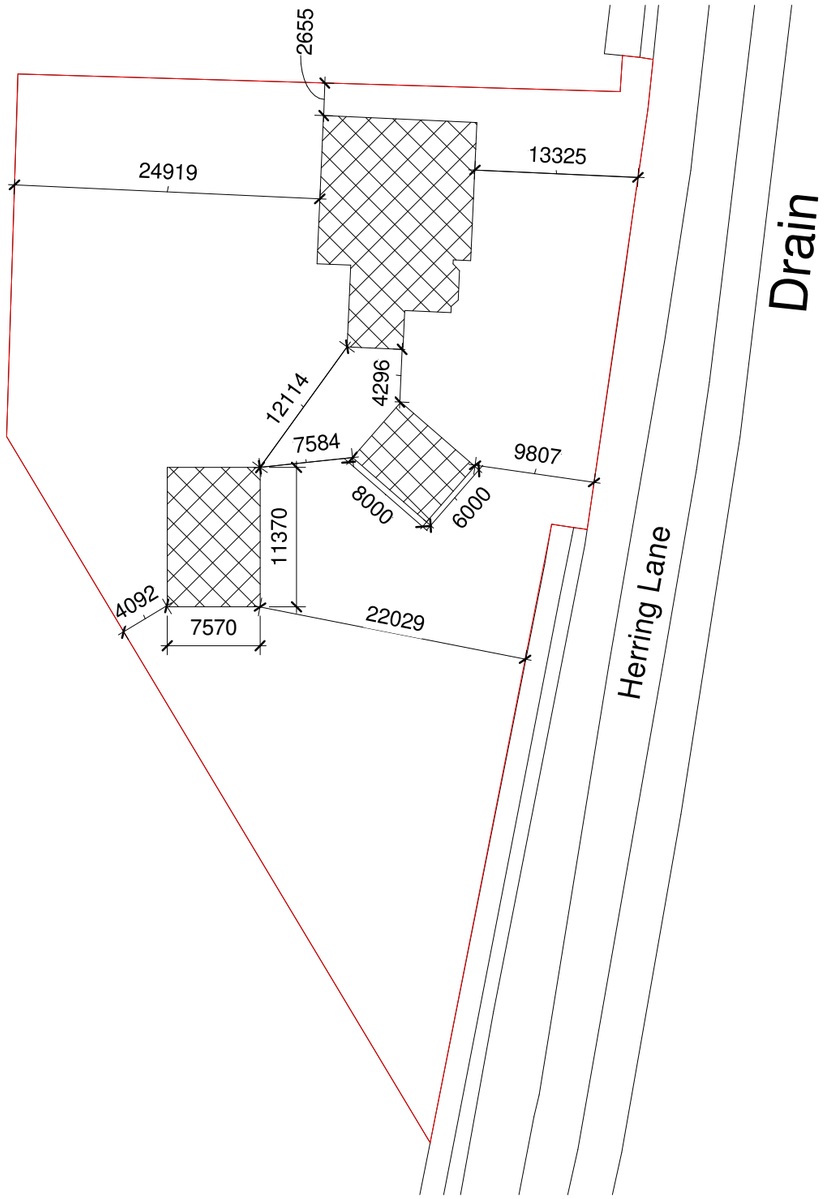

Ordnance Survey, (c) Crown Copyright 2024. All rights reserved. Licence number 100022432

Site Plan
1 : 1250

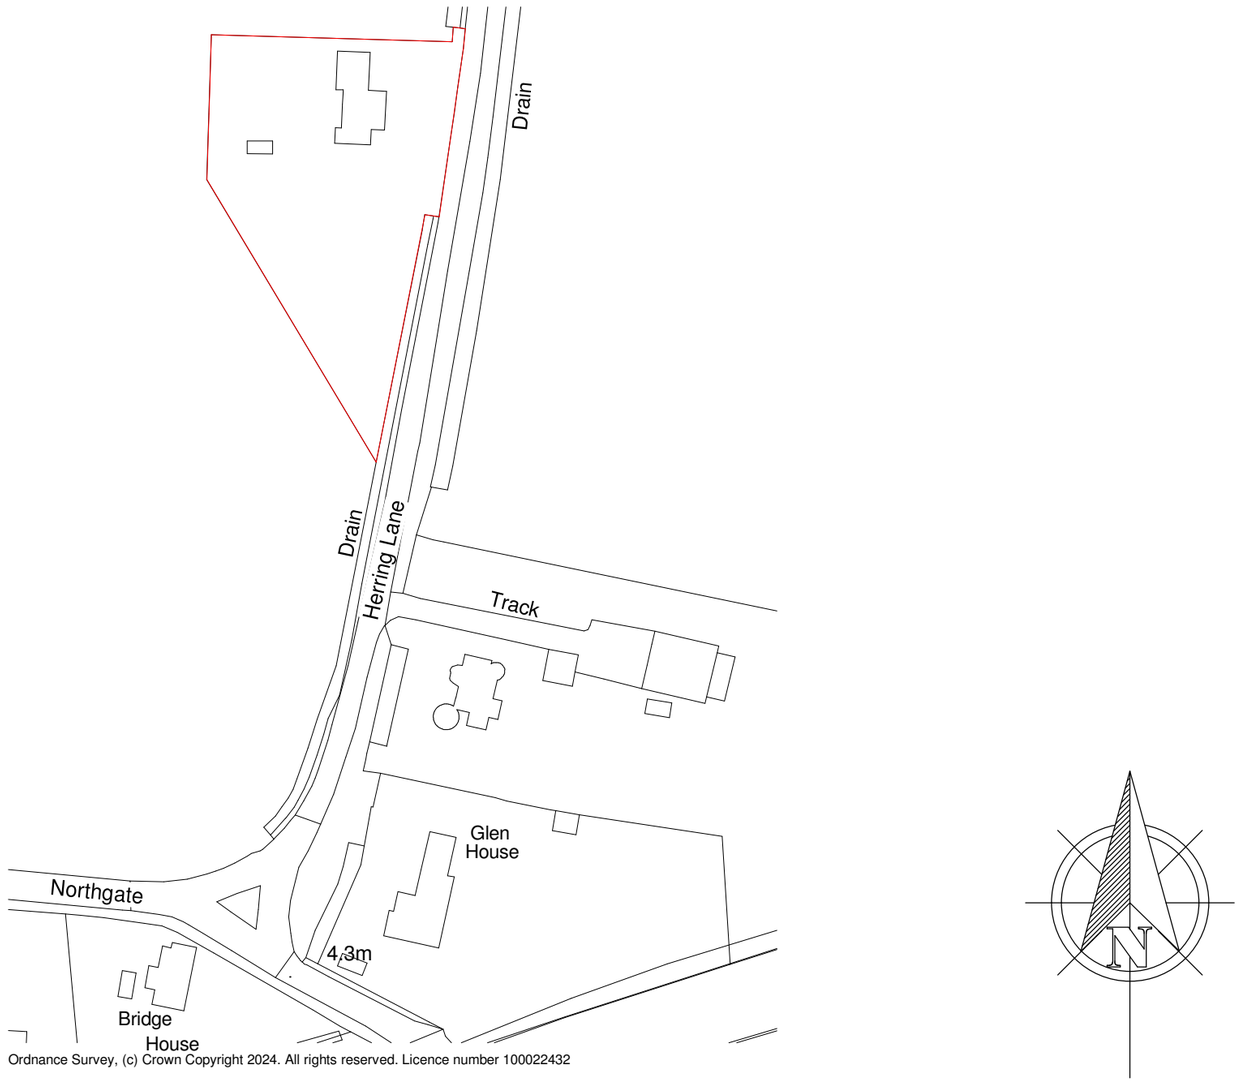

VISUAL SCALE 1:500 @ A1



VISUAL SCALE 1:1250 @ A1

AUSTIN JOHN
ARCHITECTURAL

RUALEN, MILL GREEN ROAD,
PINCHBECK, SPALDING
PE11 3PU

07939 000388
www.austinjohninteriors.co.uk
info@austinjohnltd.co.uk

PROJECT	Proposed Side and Rear Extensions with Internal Alterations
SHEET	Site Plan Block Plan
CLIENT	Mr and Mrs Offard Lilac House, Herring Lane Pinchbeck PE11 3ST
Date	30/01/2025
Drawn by	HA
DRAWING NUMBER	AJA/1317/24/05a
Scale (@A3)	AS SHOWN