

DO NOT SCALE THIS DRAWING. THE CONTRACTOR IS DEEMED TO HAVE CHECKED ALL DIMENSIONS ON SITE AND REPORT ANY DISCREPANCIES TO OGLESBY & LIMB LTD.
THE CONTENTS OF THIS DRAWING ARE COVERED BY COPYRIGHT AND REMAIN THE PROPERTY OF OGLESBY & LIMB LTD. WRITTEN APPROVAL MUST BE OBTAINED FROM OGLESBY & LIMB LTD PRIOR TO DUPLICATION OR REPRODUCTION OF THIS DRAWING OR ITS CONTENTS.
ANY DIMENSIONS NOT SHOWN ARE TO BE CHECKED AND AGREED WITH OGLESBY & LIMB LTD.

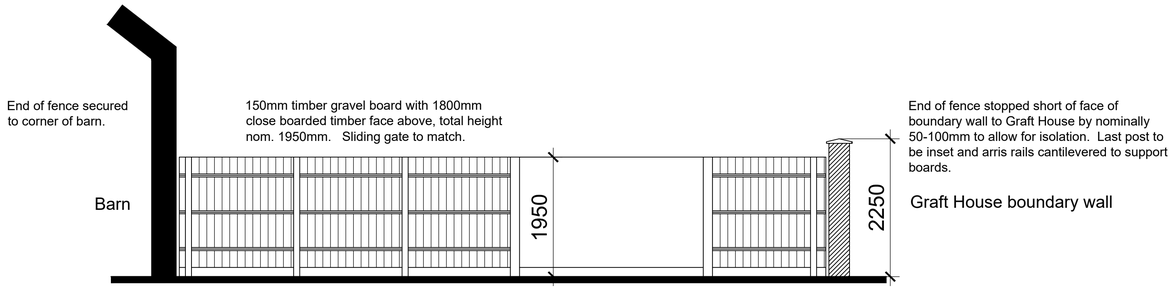

North-west elevation (view from garden of plot 4)

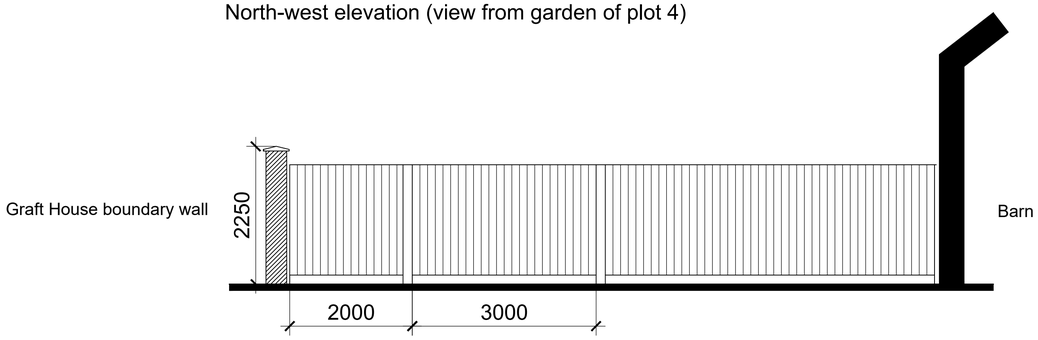


South-east elevation (view from Bear Lane)

SCALE 1 : 50
SCALE 1 : 1
0m 0.5m 1m 2m 3m 4m 5m
0m 10mm 20mm 40mm 60mm 80mm 100mm

Part block plan as proposed showing fence and gate

SCALE 1:100 @ A1

SCALE 1 : 100
SCALE 1 : 1
0m 1m 2m 4m 6m 8m 10m
0m 10mm 20mm 40mm 60mm 80mm 100mm

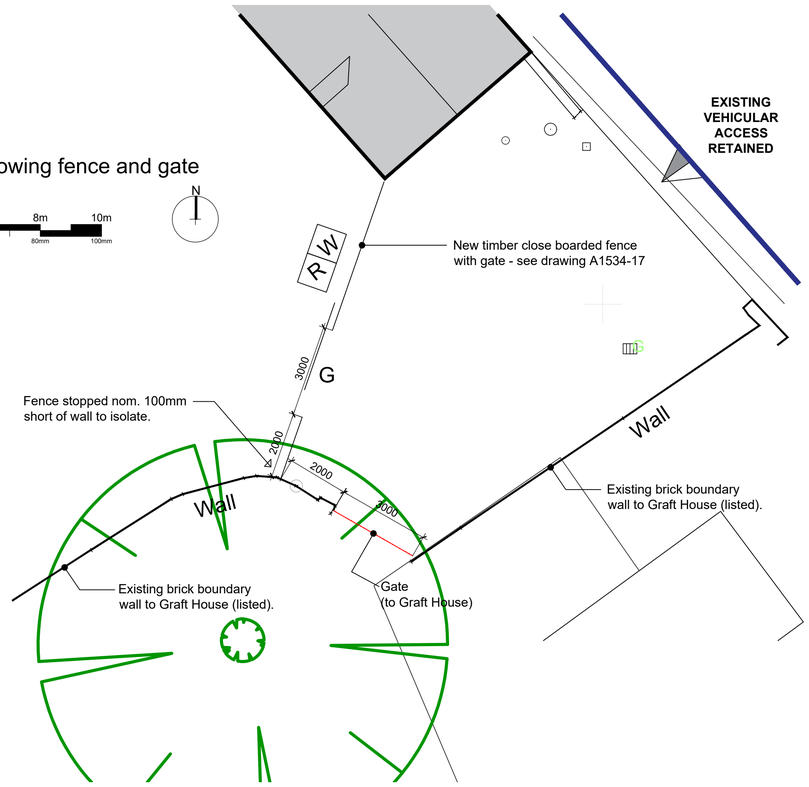

Ref.	Date	Description	Initial
.	.	.	.

Oglesby & Limb Ltd
Chartered Architect
Suite 1, Market Chambers
12 Market Place, Spalding, Lincs
PE11 1SL
Tel: 01775 761196
e-mail: design@o-l-ltd.co.uk

Client:
Cecil Francis Ltd

Project:
Proposed Residential Development,
Bear Lane
Pinchbeck
Lincolnshire
PE11 3XA

Drawing Title:
Plot 4 fence and gate plans and elevations as proposed

PLANNING APPLICATION ISSUE

Date:	Scale:
July 2022	as shown @ A1
Drawn by: AJO	Checked by: CLS

Drawing Number:	Rev:
A1534-18	P1