
ALL DIMENSIONS AND SETTING OUT ARE TO BE VERIFIED ON SITE AND ALL DISCREPANCIES REFERRED TO THE ARCHITECT BEFORE WORK COMMENCES. ..... COPYRIGHT RESERVED

REV.	DATE	DESCRIPTION
A	31.05.01	access road

QM SQ ISO 9001 REGISTERED FIRM No. GB 3550

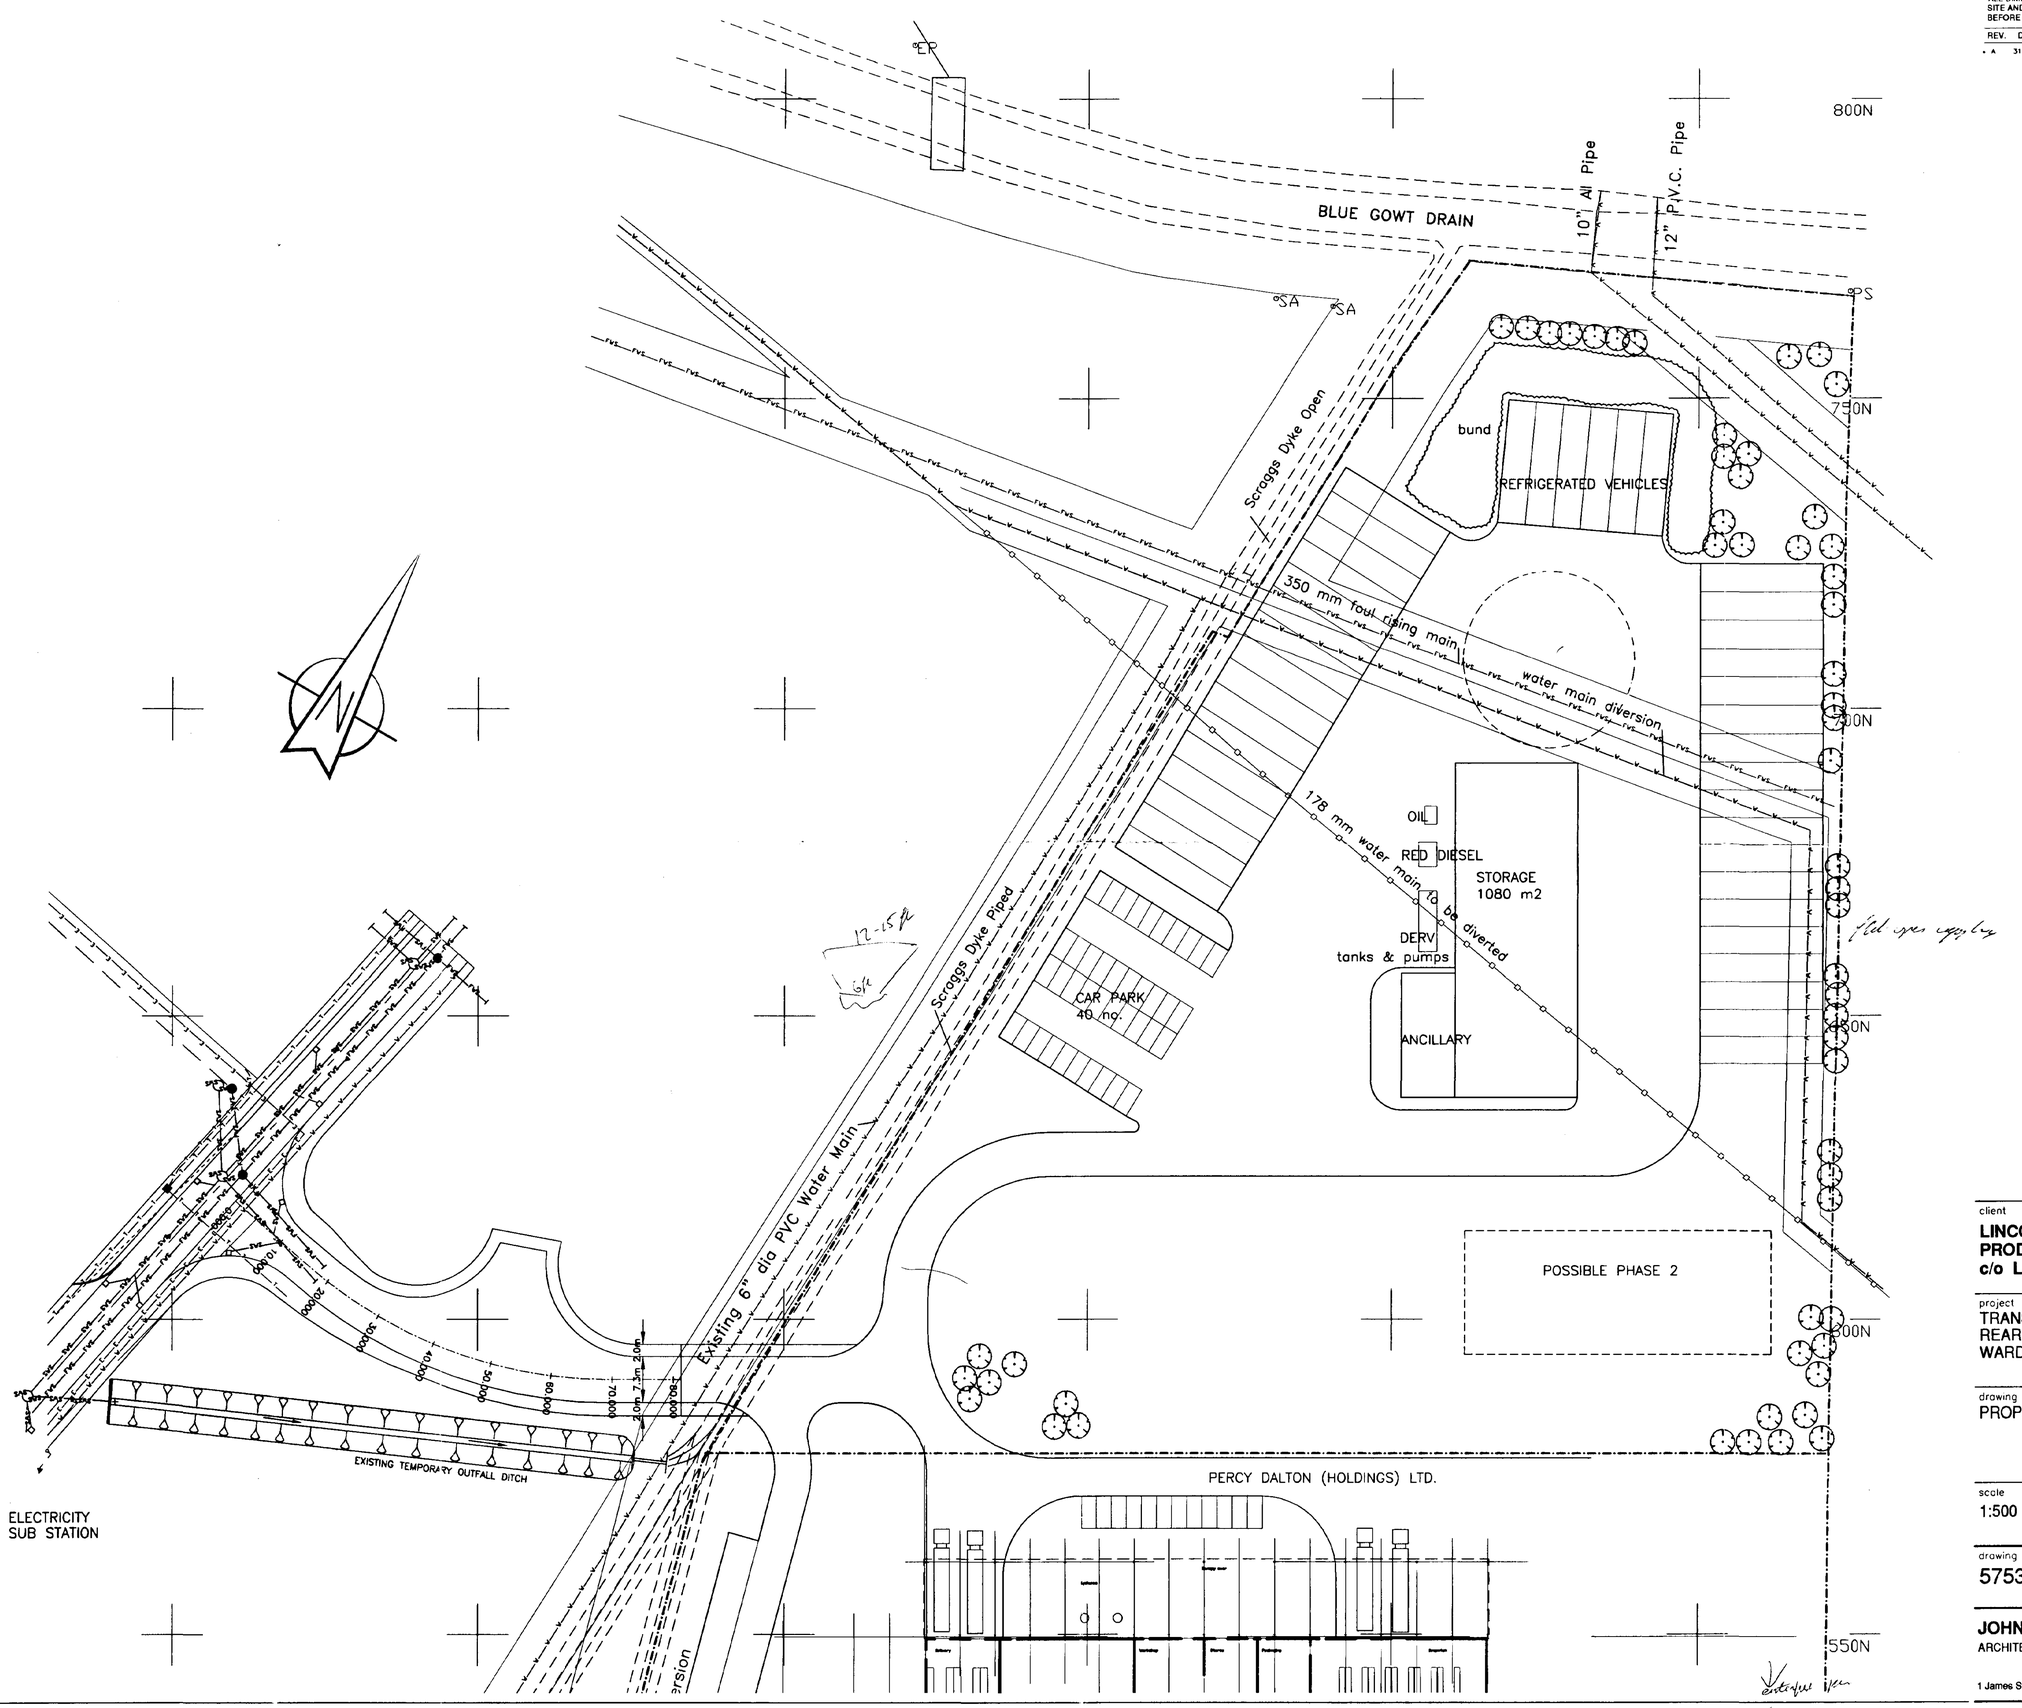

12 JUN 2001

Ref: 01/0761

client
LINCOLNSHIRE FIELD PRODUCTS LTD
c/o LANGWITH BUILDERS LTD

project
TRANSPORT UNIT
REAR OF PLOT 5
WARDEN TREE LANE, SPALDING, LINCS

drawing
PROPOSED SITE LAYOUT

scale	date	drawn	checked
1:500	JUNE 01		


drawing no. 5753L/04

revision A

JOHN ROBERTS ARCHITECTS LIMITED
ARCHITECTS DESIGN AND PLANNING CONSULTANTS
1 James Street Lincoln LN2 1QD Tel 01522 533441 Fax 01522 512888

ALL DIMENSIONS AND SETTING OUT ARE TO BE VERIFIED ON SITE AND ALL DISCREPANCIES REFERRED TO THE ARCHITECT BEFORE WORK COMMENCES. ------- COPYRIGHT RESERVED

REV.	DATE	DESCRIPTION
A	07.06.01	GENERAL UPDATE

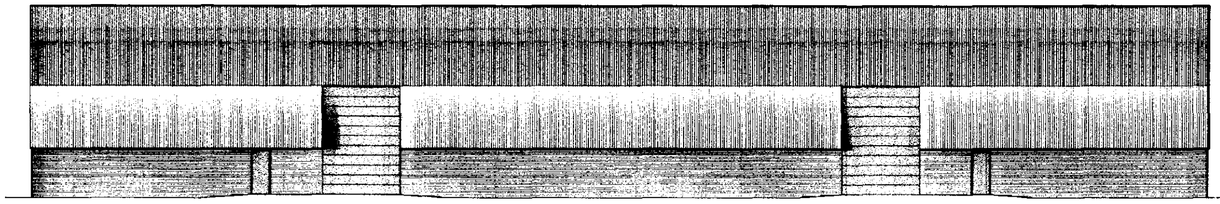


EAST ELEVATION


COLOUR COATED METAL ROOF SHEETING
colour-Mushroom

COLOUR COATED METAL CLADDING
colour-Honesty


FACING BRICKWORK
Buff Multi-rustic

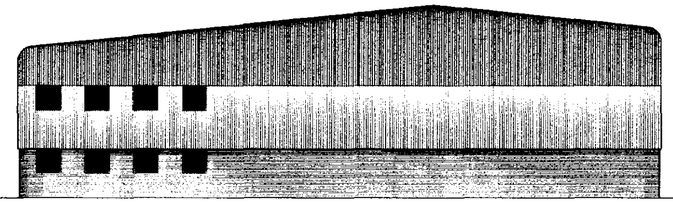


SOUTH ELEVATION

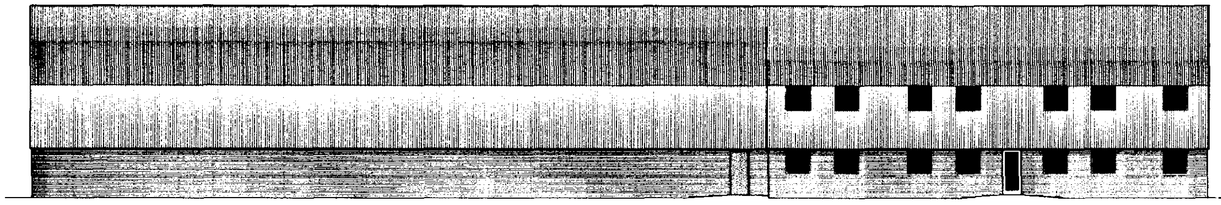


WEST ELEVATION

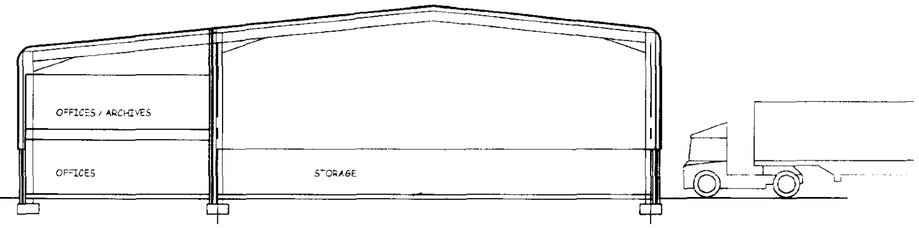


CROSS SECTION

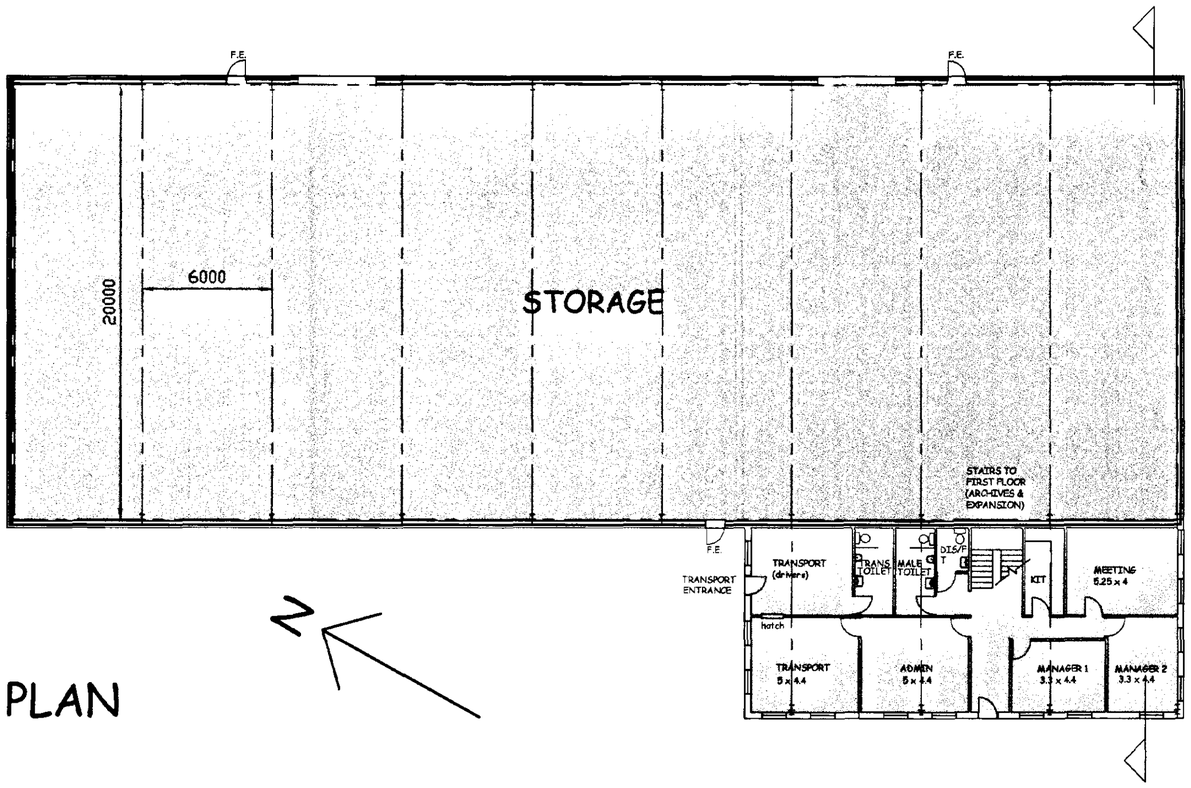

PLAN

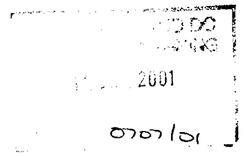

FIRST FLOOR PLAN

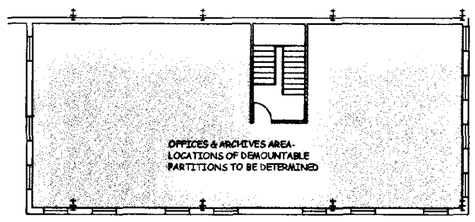

client
LINCOLNSHIRE FIELD PRODUCTS LTD.
c/o LANGWITH BUILDERS LTD.

project
TRANSPORT UNIT
REAR OF PLOT 5
WARDENTREE LANE, SPALDING, LINCS

drawing
GENERAL ARRANGEMENT

scale	date	drawn	checked
1:200	MAY '01		

drawing no.	revision
5753L/06	A

JOHN ROBERTS ARCHITECTS LIMITED
ARCHITECTS DESIGN AND PLANNING CONSULTANTS

1 James Street Lincoln LN2 1QD Tel 01522 533441 Fax 01522 512886