Do not scale directly from this drawing. All discrepancies are to be brought to the attention of the Practice.

The copyright to this drawing is owned by Trevor A Clay RIBA Ltd.




PROPOSED FRONT ELEVATION




PROPOSED SIDE ELEVATION (east)




PROPOSED REAR ELEVATION

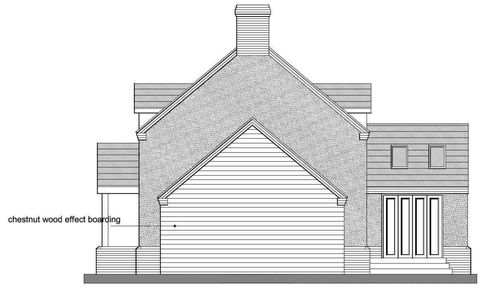

PROPOSED SIDE ELEVATION (west)

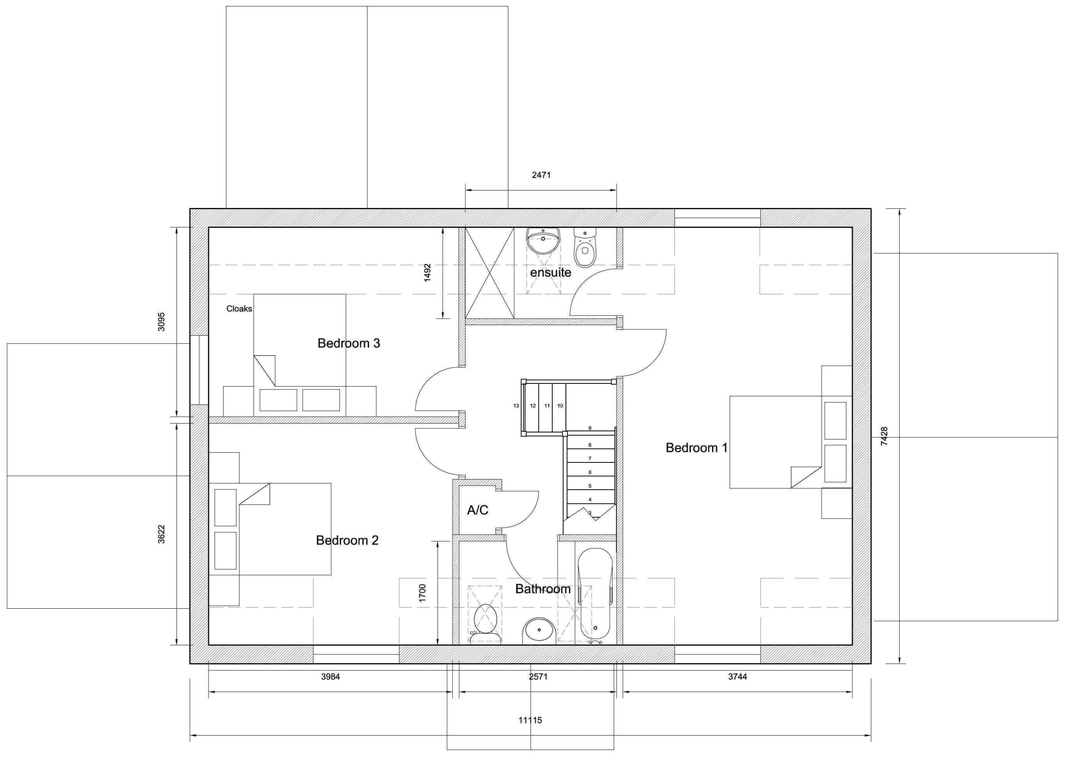

PROPOSED GROUND FLOOR PLAN

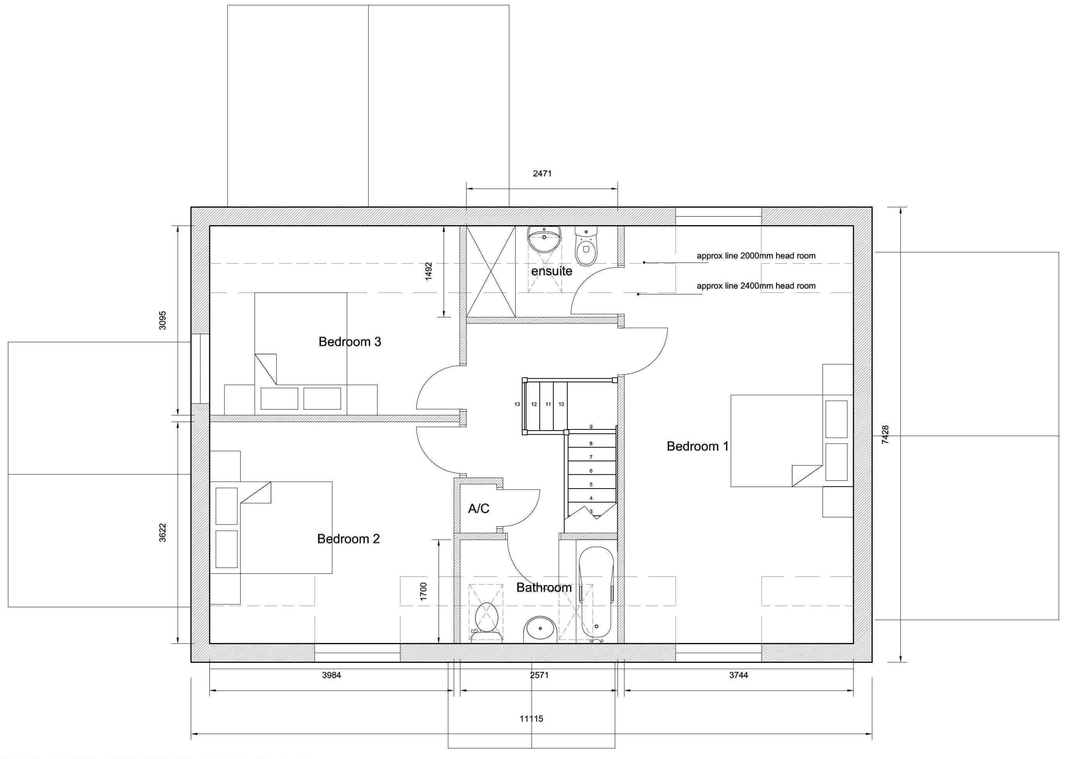

PROPOSED FIRST FLOOR PLAN

Revision	Date	Drawn	Description
A	15/09/15	AWM	alteration to elevations

Client Mr & Mrs J Turnell

Project New 1 $\frac{1}{2}$ Storey dwelling @ Plot 1 Milestone Lane, Pinchbeck

Drawing Planning (elevations and floor plans)

Scale 1:50, 1:100, @ A1 Drawn AWM Checked TAC Date 22/07/2015

Drawing No. 15/410/PA/002A

Trevor A Clay RIBA Ltd, 14 Old Fendike Road, Weston Hills, Spalding, Lincs. PE126DD
01406 380027 07778 597975 trevor@tacarchitects.co.uk www.tacarchitects.co.uk