Do not scale directly from this drawing. All discrepancies are to be brought to the attention of the Practice.

The copyright to this drawing is owned by Trevor A Clay RIBA Ltd.



PROPOSED FRONT ELEVATION




PROPOSED SIDE ELEVATION (east)




PROPOSED REAR ELEVATION



PROPOSED SIDE ELEVATION (west)

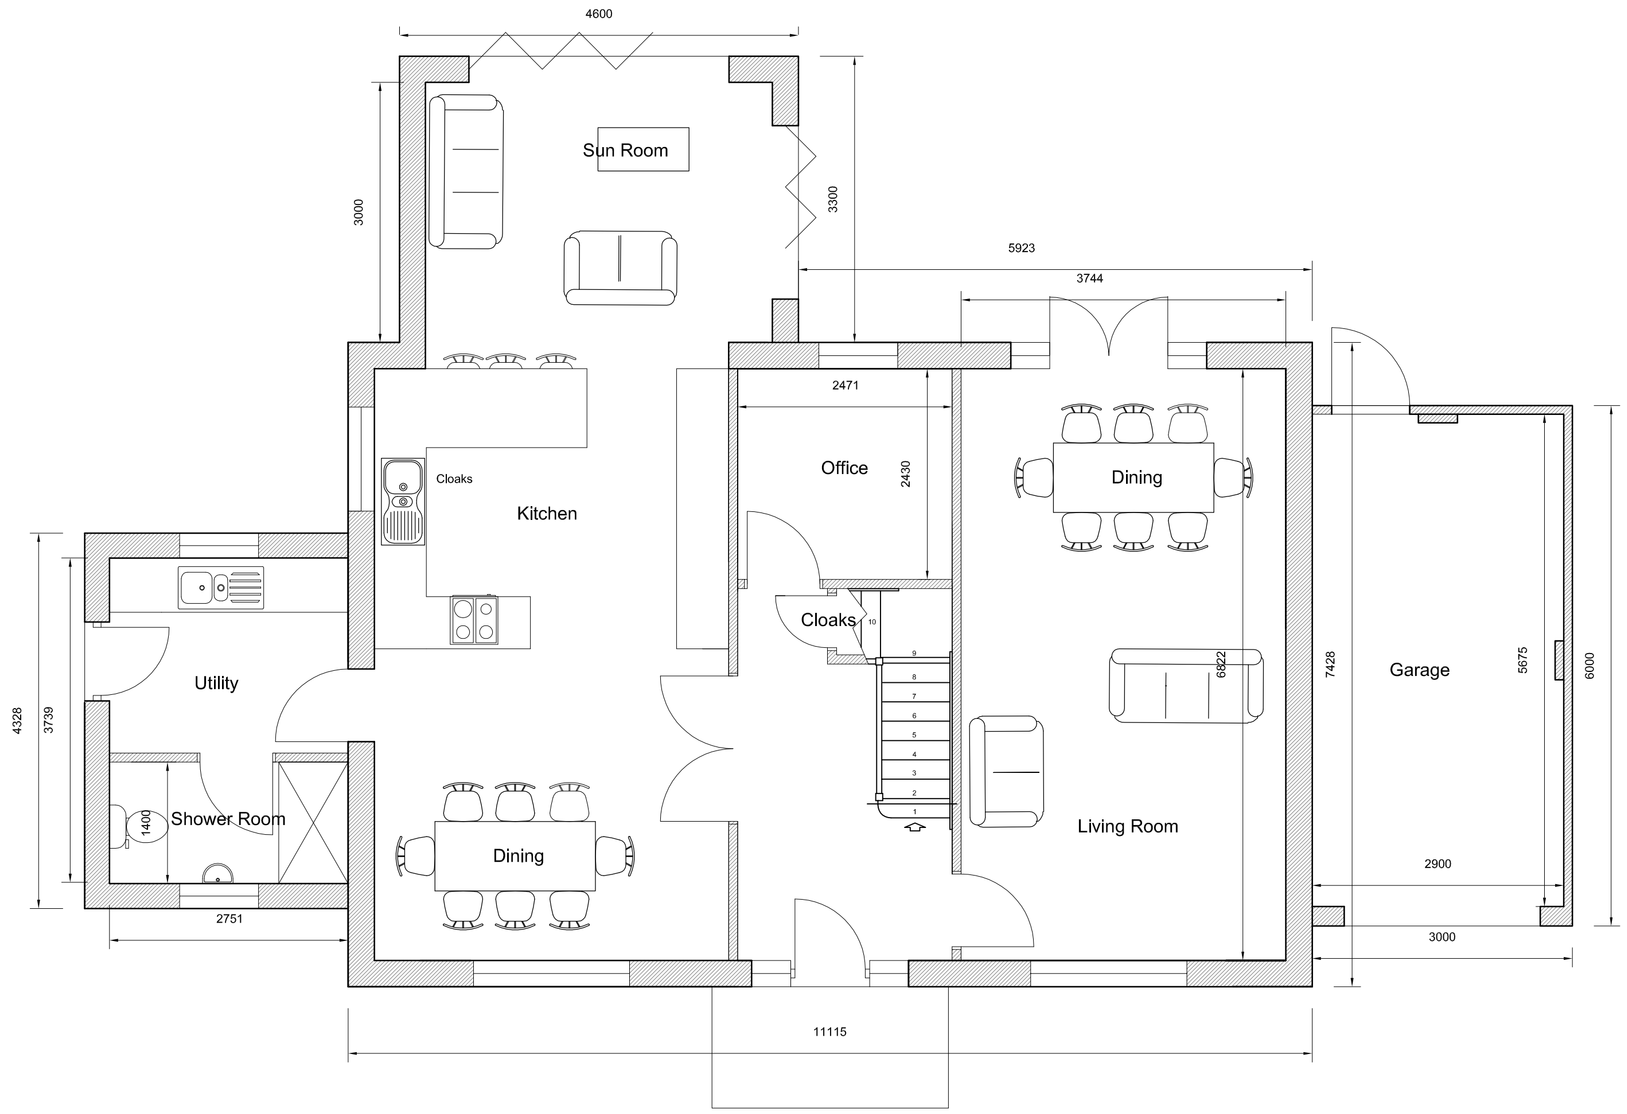

PROPOSED GROUND FLOOR PLAN

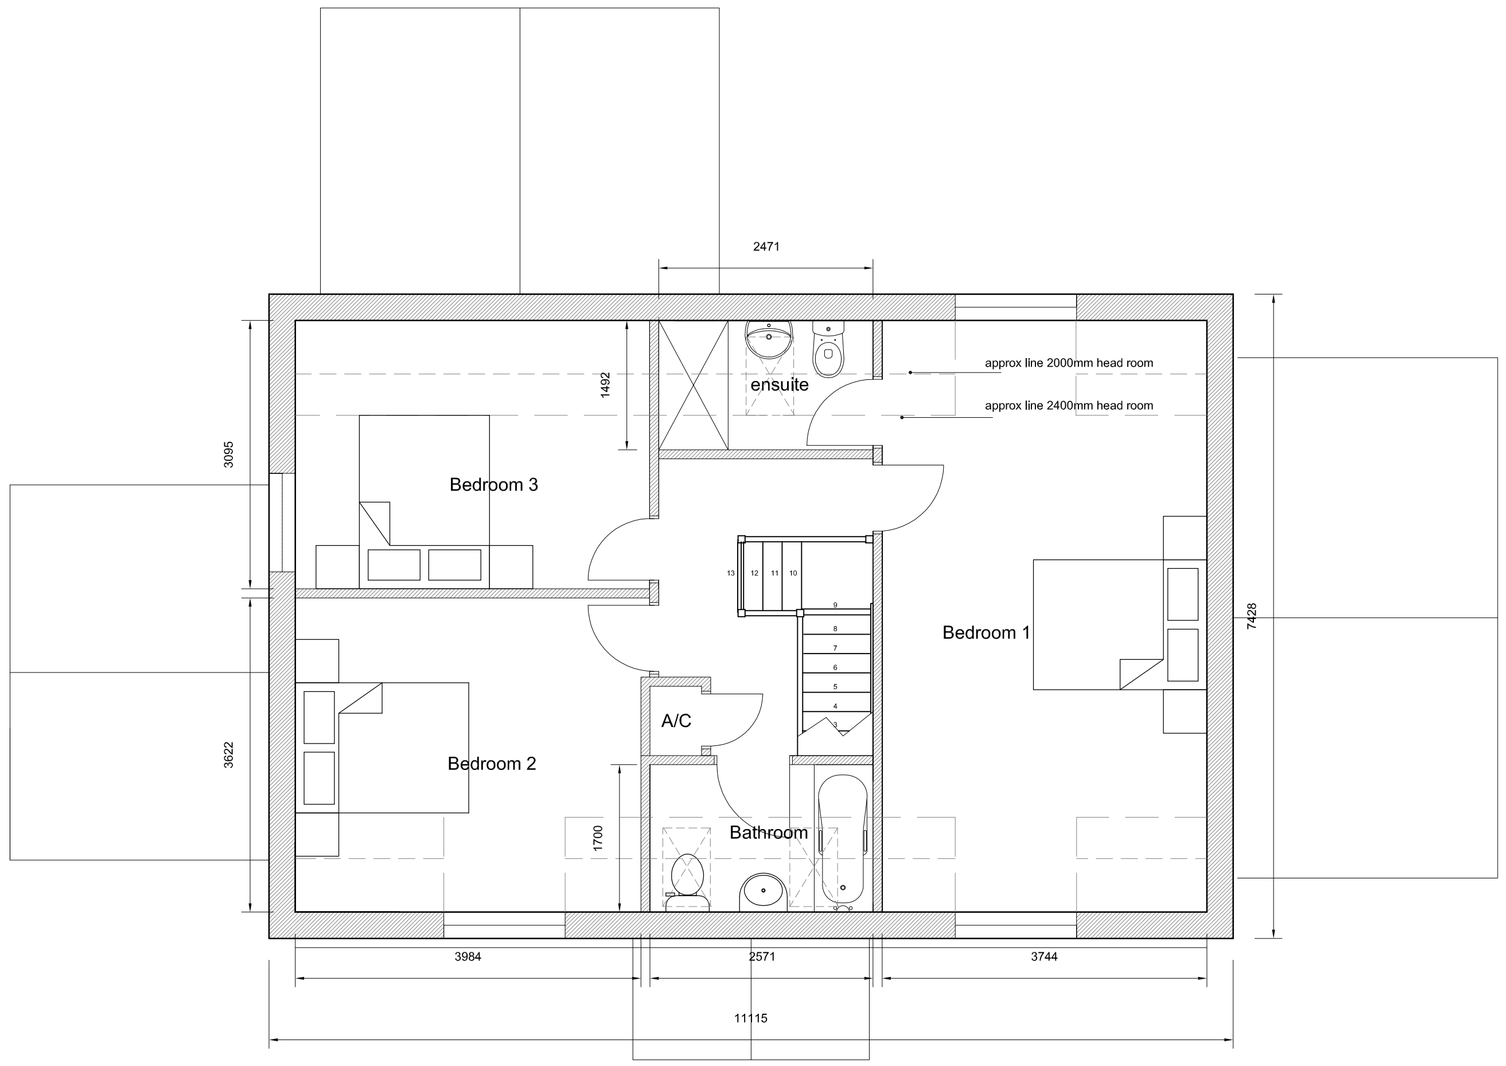

PROPOSED FIRST FLOOR PLAN

Revision	Date	Drawn	Description

Client Mr & Mrs J Turnell

Project New 1 ½ Storey dwelling @ Plot 1 Milestone Lane, Pinchbeck

Drawing Planning (elevations and floor plans)

Scale 1:50, 1:100, @ A1 Drawn AWM Checked TAC Date 22/07/2015

Drawing No. 15/410/PA/002

TAC ARCHITECTS

Trevor A Clay RIBA Ltd, 14 Old Fendike Road, Weston Hills, Spalding, Lincs. PE126DD
01406 380027 07778 597975 trevor@tacarchitects.co.uk www.tacarchitects.co.uk