





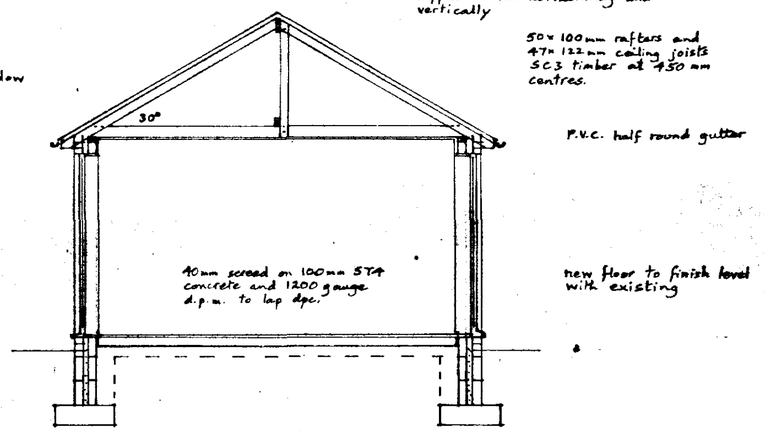

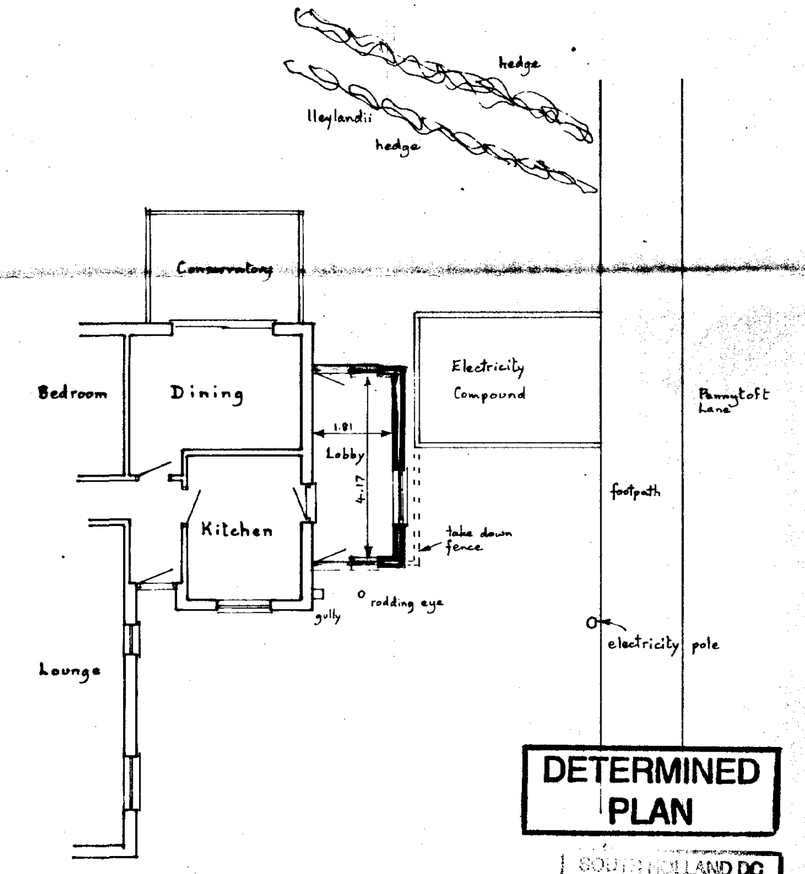

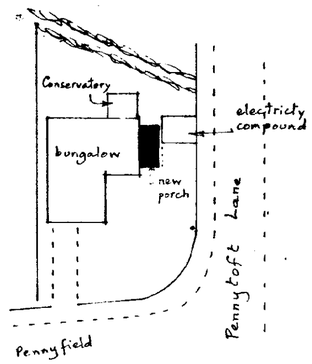

Site plan Scale 1:500

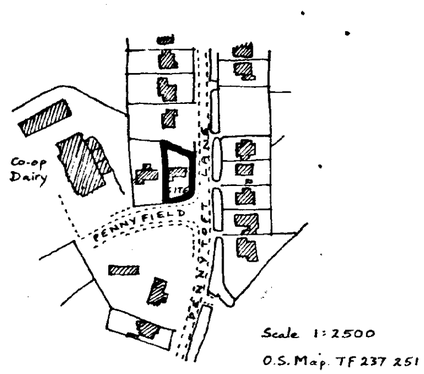

Scale 1:2500
O.S. Map. TF 237 251

DETERMINED PLAN

SOUTH HOLLAND DC
HOUSING & PLANNING
12 JUN 2001
Ref: 0712/01

S. M. Harris, Esq.,
2, Pennyfield, PINCHBECK

Scale 1:100 & 1:50 dwg. no 210611
June 2001

BUILDING DESIGN and PLANS
ALWYN ROFFE,
1, Green Lane,
SPALDING. Lincs. PE11 2YB
tel: 01775 723 680

SUMMITT