
DO NOT SCALE FROM THIS DRAWING

This drawing is copyright and may not be altered, traced, copied, photographed or used for any other purpose other than that for which it is issued without consent of Mark Dennis – Architectural Services. The General Contractor is to check all dimensions on site and report any discrepancies to the Architect.

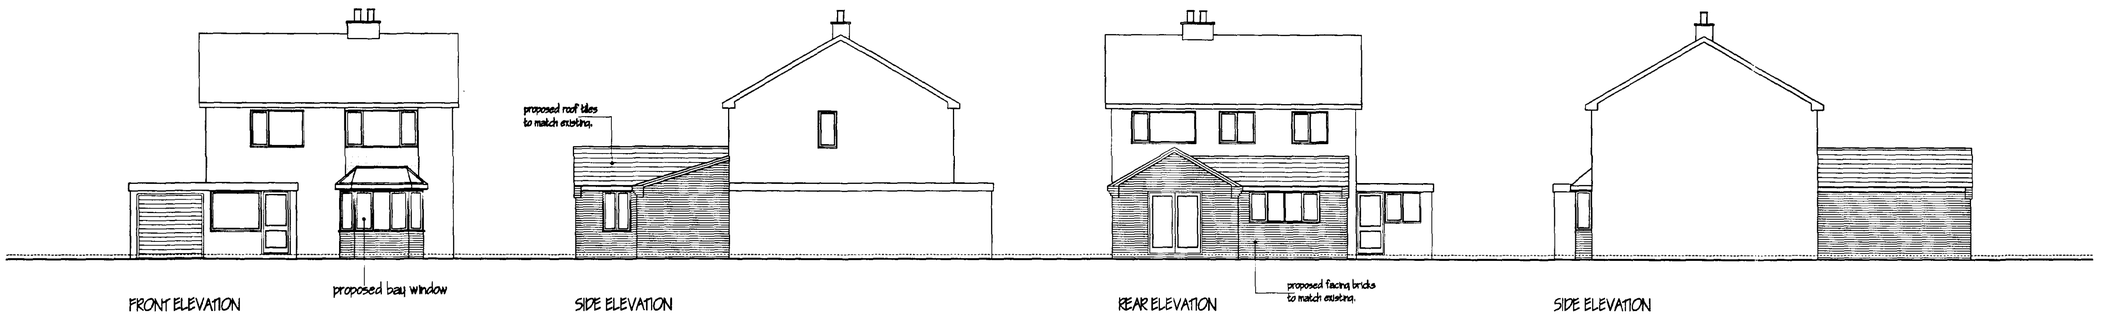


FRONT ELEVATION


SIDE ELEVATION

REAR ELEVATION

SIDE ELEVATION

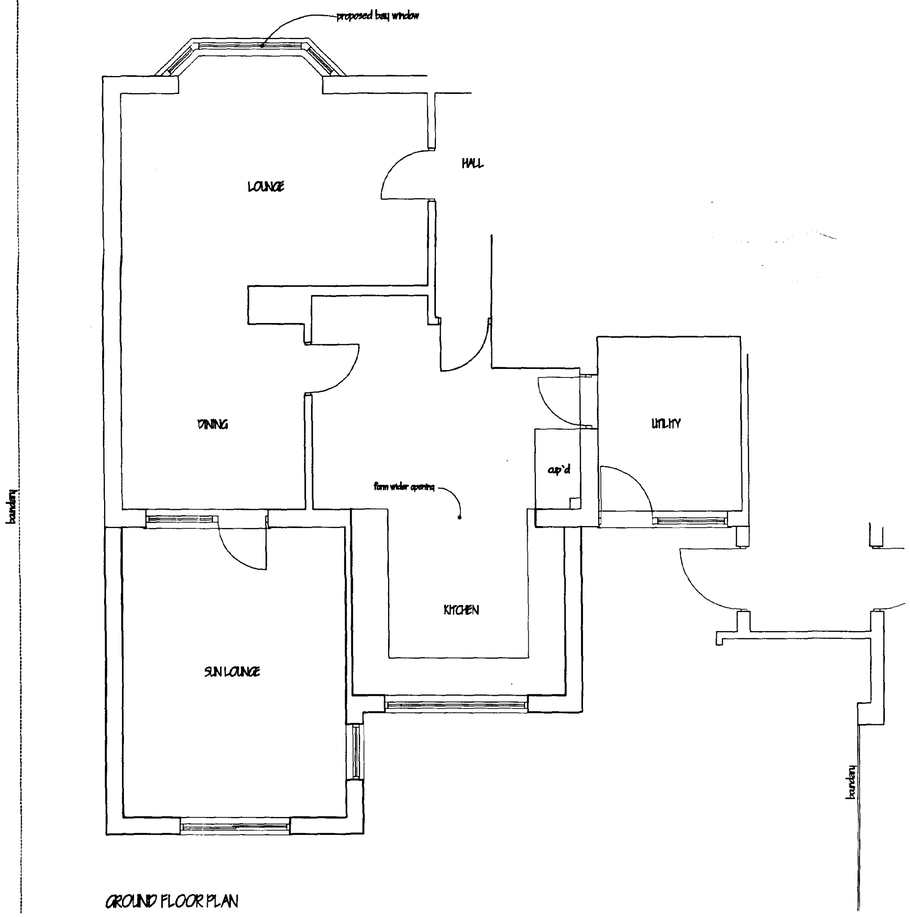

GROUND FLOOR PLAN

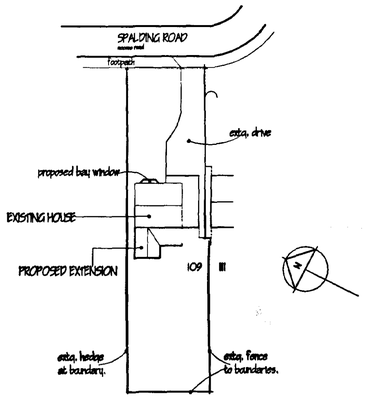

BLOCK PLAN
1:500

MARK DENNIS
architectural services

90 STATION ROAD – SURFLEET – SPALDING
LINCOLNSHIRE – PE11 4DB
TEL: 01775 680183 FAX: 01775 680183

PROJECT TITLE

PROPOSED EXTENSION & ALTERATION AT 109 SPALDING ROAD, PINCHBECK, SPALDING, LINCOLNSHIRE.

FOR: MR & MRS R PARR

DETERMINED PLAN

SHDC Planning & Development
20 JUN 2002
Ref 0717/02

FLOOR PLAN, ELEVATIONS & BLOCK PLAN.

REV	DESCRIPTION	DATE	BY

SCALE 1:100, 1:50

DRAWN MD

DATE JUNE 02

DRAWING No. 02.013/01