
Ordnance Survey®

OS Sitemap®

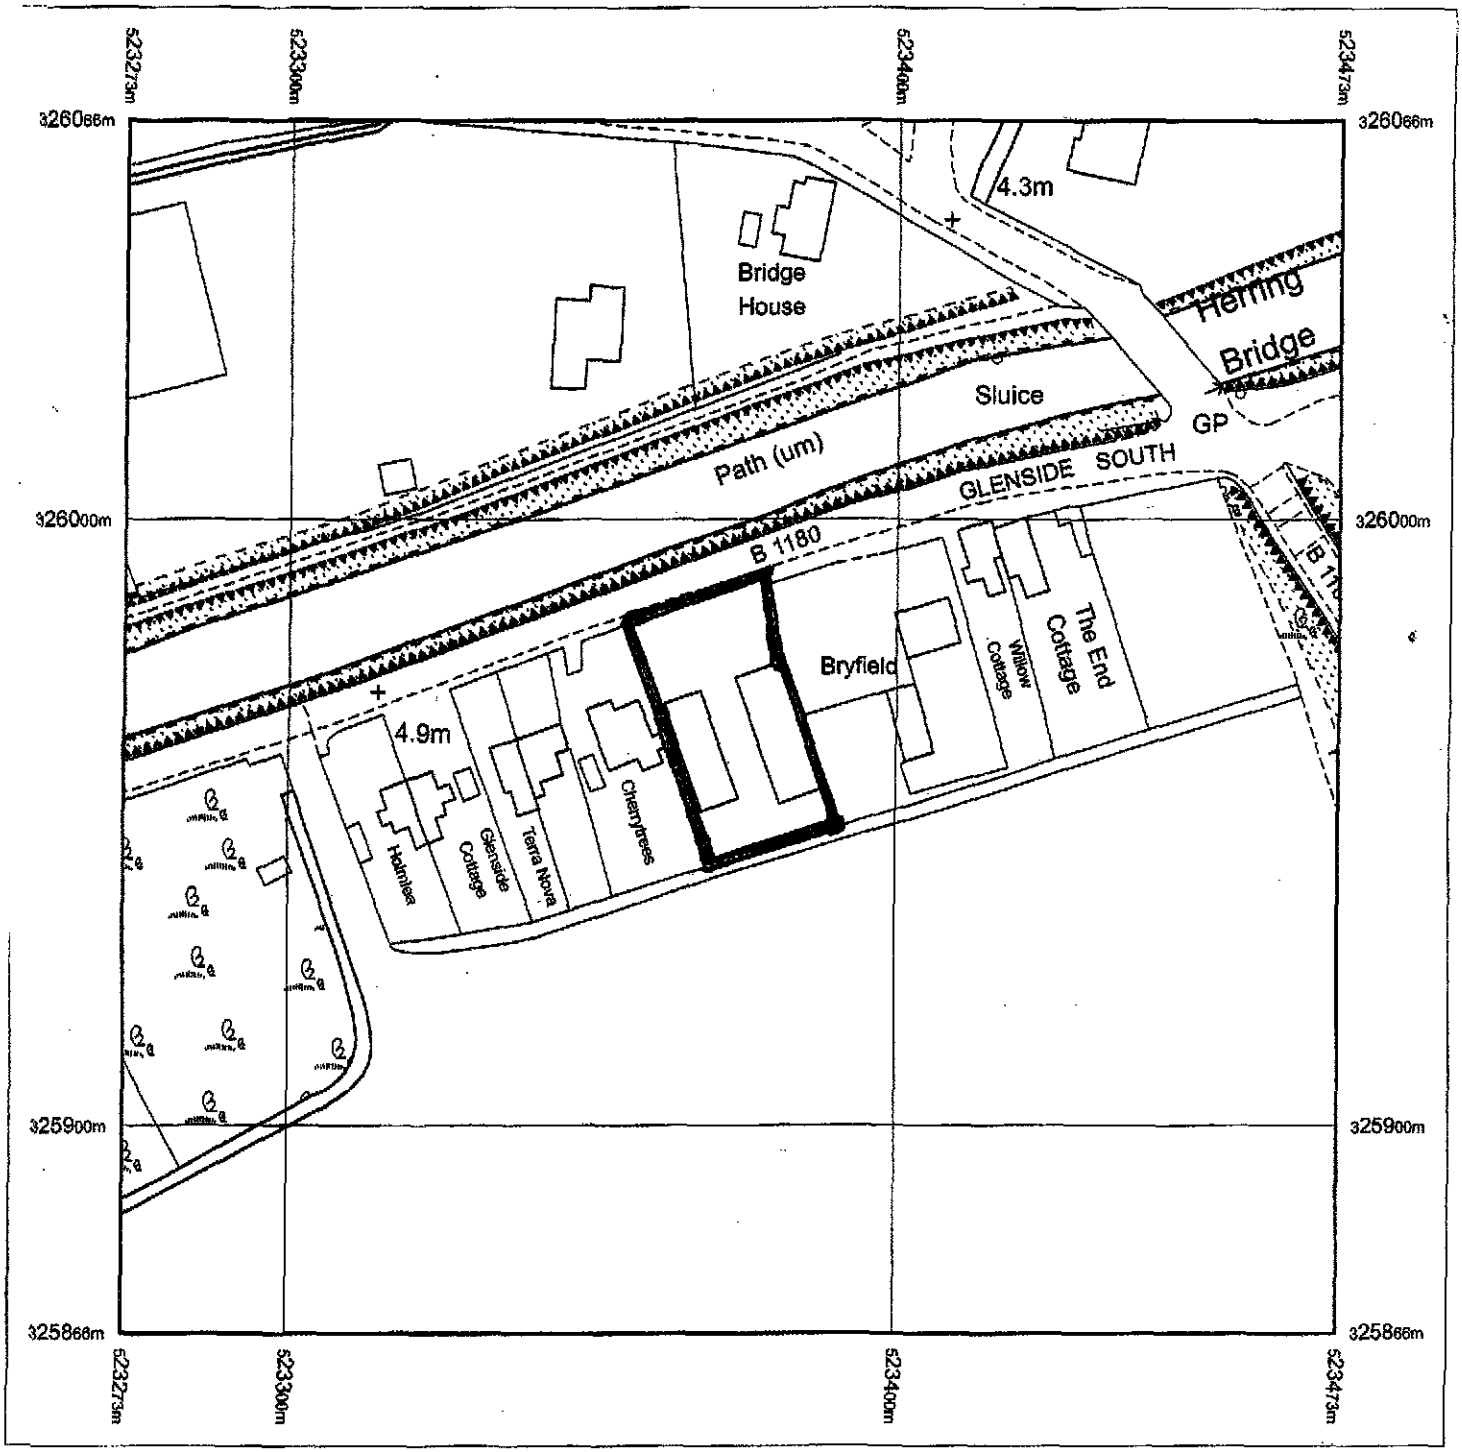

Produced 13.08.2009 from the Ordnance Survey National Geographic Database and incorporating surveyed revision *available at this date. © Crown Copyright 2009.*

Reproduction in whole or part is prohibited without the prior permission of Ordnance Survey.

Ordnance Survey, the OS Symbol and OS Sitemap are registered trademarks of Ordnance Survey, the national mapping agency of Great Britain.

The representation of a road, track or path is no evidence of a right of way.

The representation of features as lines is no evidence of a property boundary.


Part or all of this OS Sitemap is enlarged from mapping produced at one or more of the following scales: 1:1250,

Metres
0 20 40
Scale 1:1250


Supplied by: **Bookmark Spalding Ltd**
Serial number: 00085600
Centre coordinates: 523373 325965.75

Further information can be found on the OS Sitemap Information leaflet or the Ordnance Survey web site:

SHDC
Planning & Development
14 SEP 2009
Ref: 0718-09

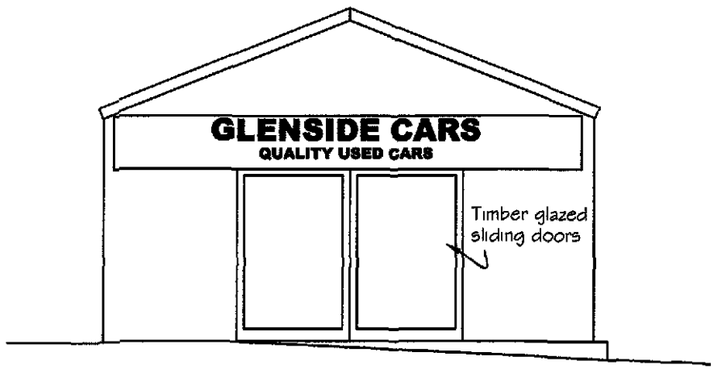


EXISTING FRONT ELEVATION

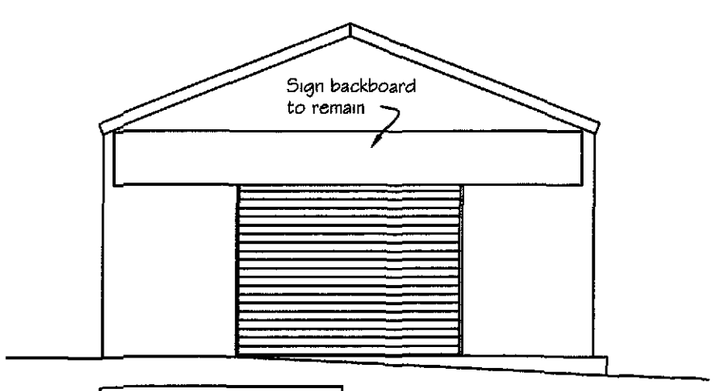

Proposed recessed mounted electrically operated steel roller shutter door to be fitted into the existing opening. Galvanised steel finish.

PROPOSED FRONT ELEVATION

The contractor is to check all measurements on site before commencing work

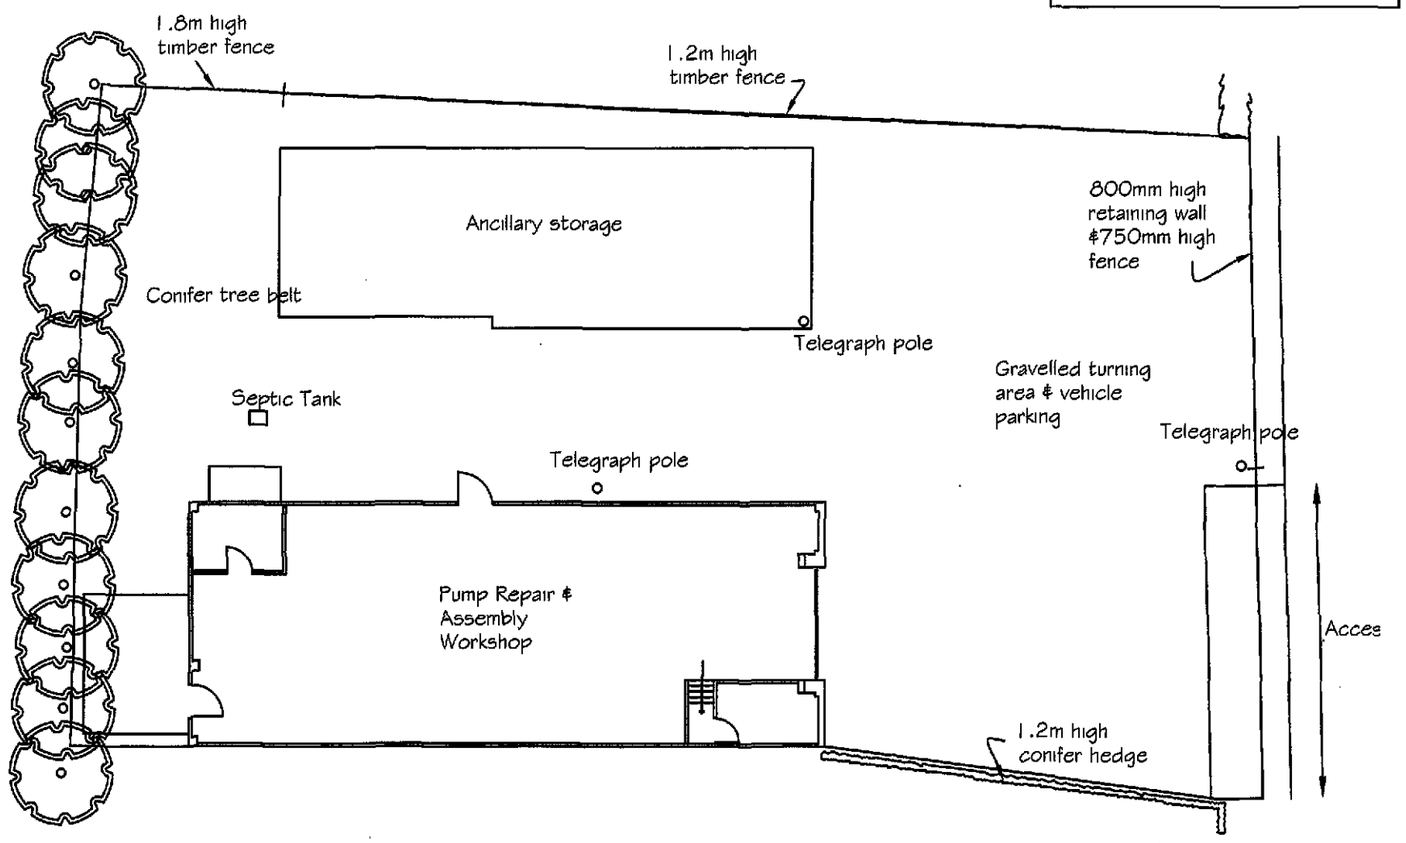


SITE PLAN


N

SHDC
Planning & Development
14 SEP 2009
Ref: 0718-09

M2	M2 BUILDING CONSULTANTS LLP 8 Teal Grove, Cowbit, Spalding, Lincs. PE12 6XG Tel: (01406) 380139 Email: info@m2-buildingconsultants.biz	PROJECT PROPOSED CHANGE OF USE TO B1 LIGHT INDUSTRIAL GLENSIDE PINCHBECK PE11 3SA			DRAWING TITLE SITE PLAN, EXISTING & PROPOSED ELEVATIONS	This drawing is the copyright property of M2 Building Consultants LLP.	The contractor is to check all measurements on site before commencing work.
		DRAWN GM	DATE AUGUST 2009	SCALE 1:100 & 1: 200	DWG NR. LOC 340.42.09 / 01		

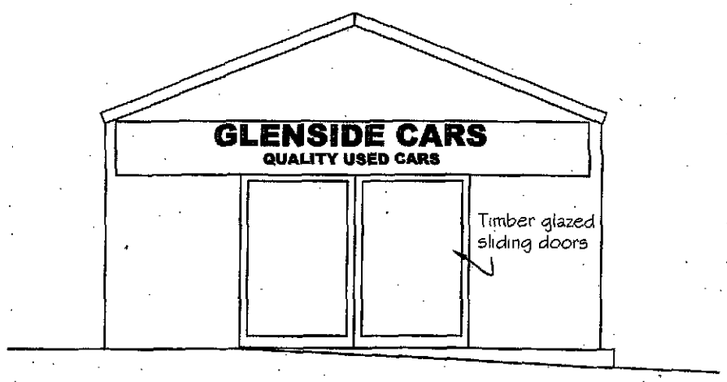


EXISTING FRONT ELEVATION

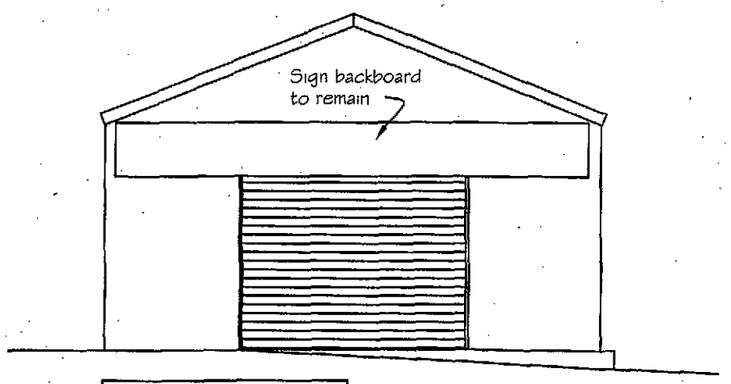

Proposed recessed mounted electrically operated steel roller shutter door to be fitted into the existing opening. Galvanised steel finish.

PROPOSED FRONT ELEVATION

The contractor is to check all measurements on site before commencing work

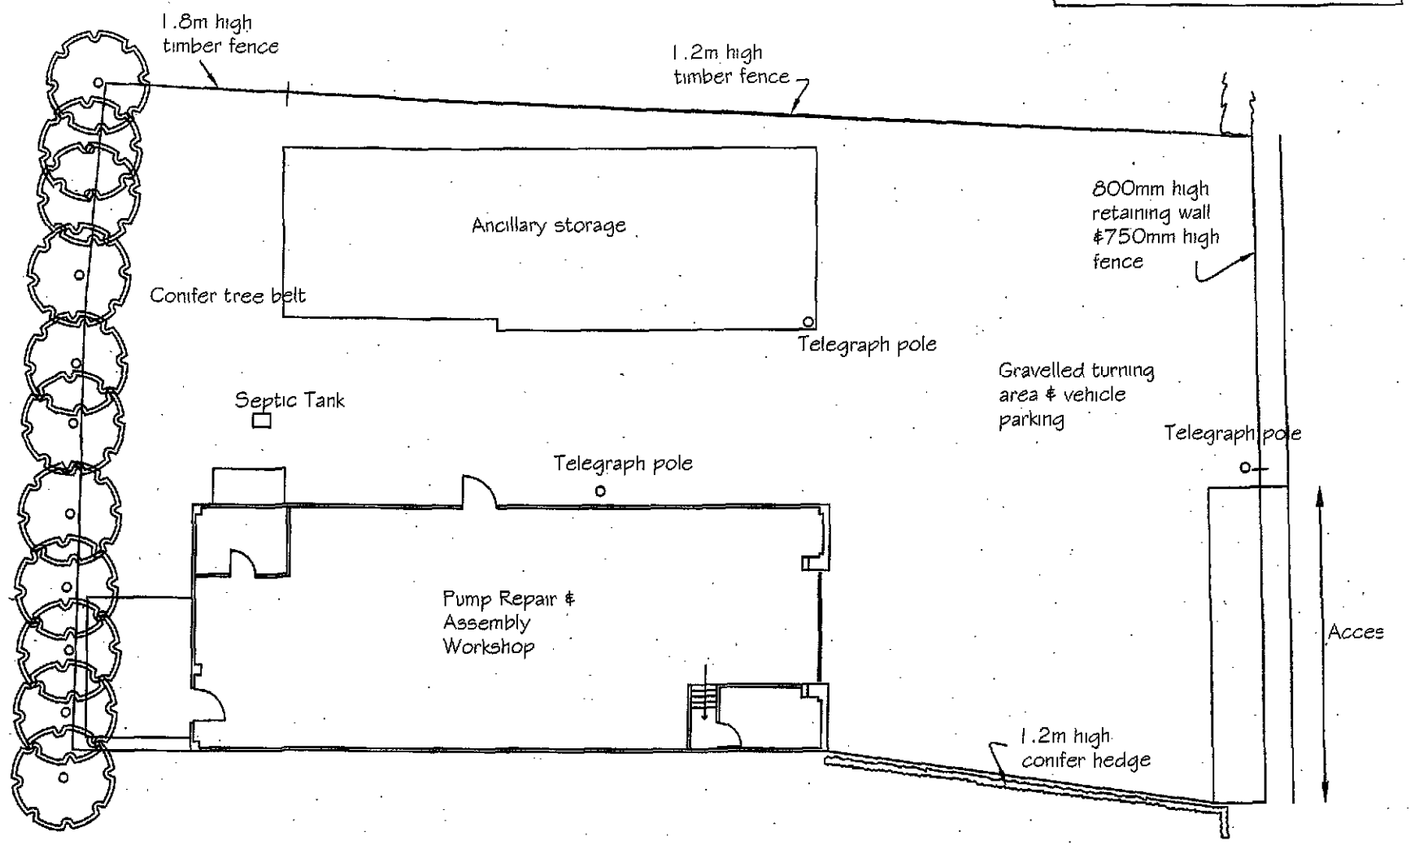

SITE PLAN

N

SHDC
Planning & Development
14 SEP 2009
Ref: 0718-09

M2	M2 BUILDING CONSULTANTS LLP 8 Teal Grove, Cowbit, Spalding, Lincs. PE12 6XG Tel: (01406) 380139 Email: info@m2-buildingconsultants.biz	PROJECT PROPOSED CHANGE OF USE TO B1 LIGHT INDUSTRIAL GLENSIDE PINCHBECK PE11 3SA			DRAWING TITLE SITE PLAN, EXISTING & PROPOSED ELEVATIONS	This drawing is the copyright property of M2 Building Consultants LLP.	The contractor is to check all measurements on site before commencing work.
		DRAWN GM	DATE AUGUST 2009	SCALE 1:100 & 1: 200	DWG NR. LOC 340.42.09 / 01		