



North Elevation

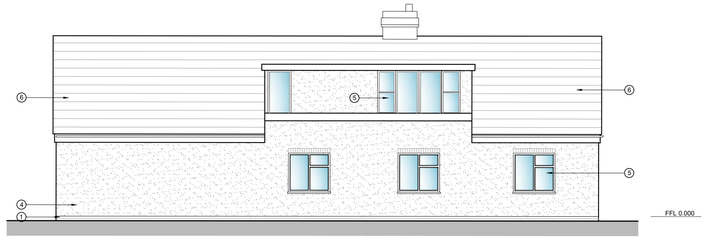

West Elevation

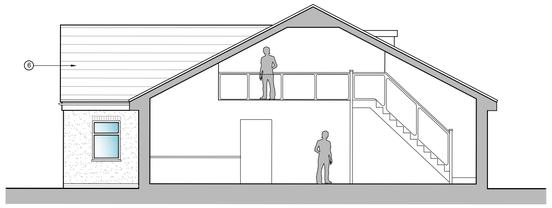


Section Thro Lounge/Diner/Kitchen




South Elevation




East Elevation

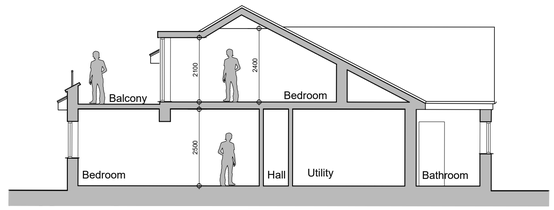

Typical Section

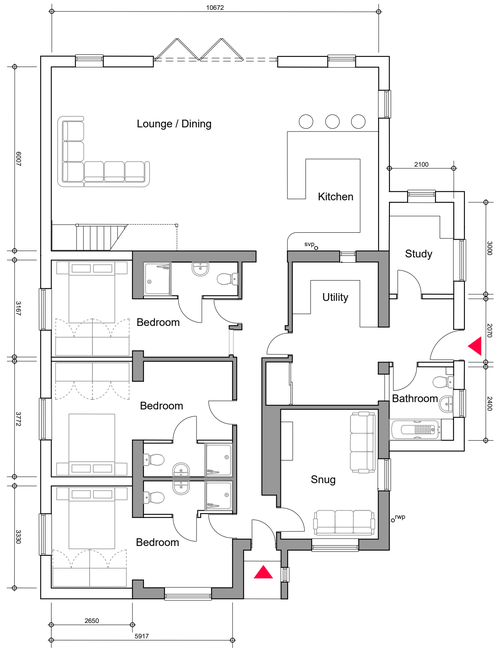

Ground Floor Plan

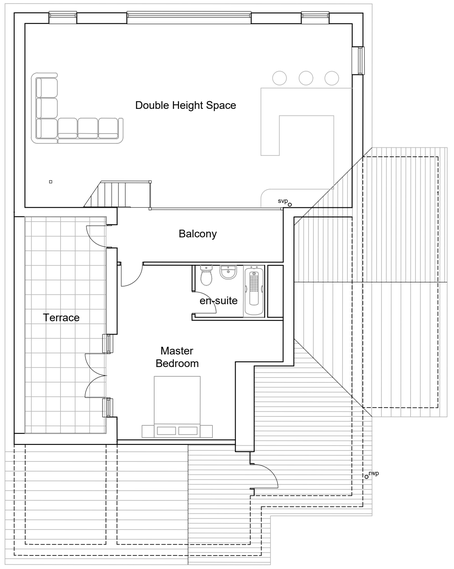


Upper Floor Plan



Roof Plan



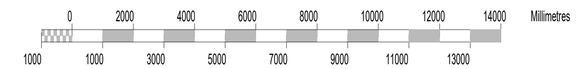

SCALE 1:100

This drawing is the copyright of Halmshaw Building Design Ltd.
DO NOT scale from this drawing, check all dimensions on site.
The Contractor shall bring all discrepencies immediately to the attention of Halmshaw Building Design Ltd.

CDM Notes - Refer to separate schedule.

Revisions	Date	Comment

Status
Planning Purposes

HALMSHAW BUILDING DESIGN LTD
8 Wesley Drive, Chatteris,
Cambridgeshire
PE16 6DQ
T: 01354 694165
E:alan.hbd@outlook.com

Client
Mr + Mrs Medlycott

Project Title
Proposed Bungalow Extension

Drawing Title
Proposed Building

Scale 1:100@A1			
Drawn HBD		Date May 2022	
Project 2207	Drawing AP004	Rev P01	