

1. Builder to check all dimensions on site before work commences.
2. This drawing is the copyright of L A Building Design and shall not be copied or reproduced without written permission.


E L E V A T I O N S

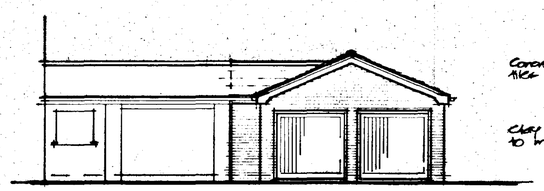


SIDE

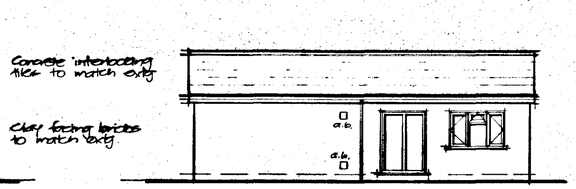


REAR

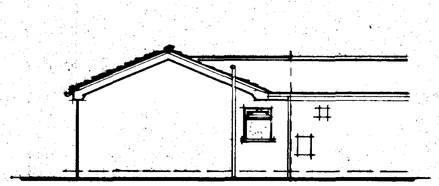

SIDE

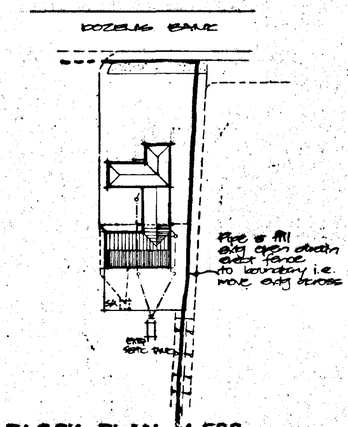

BLOCK PLAN 1:500

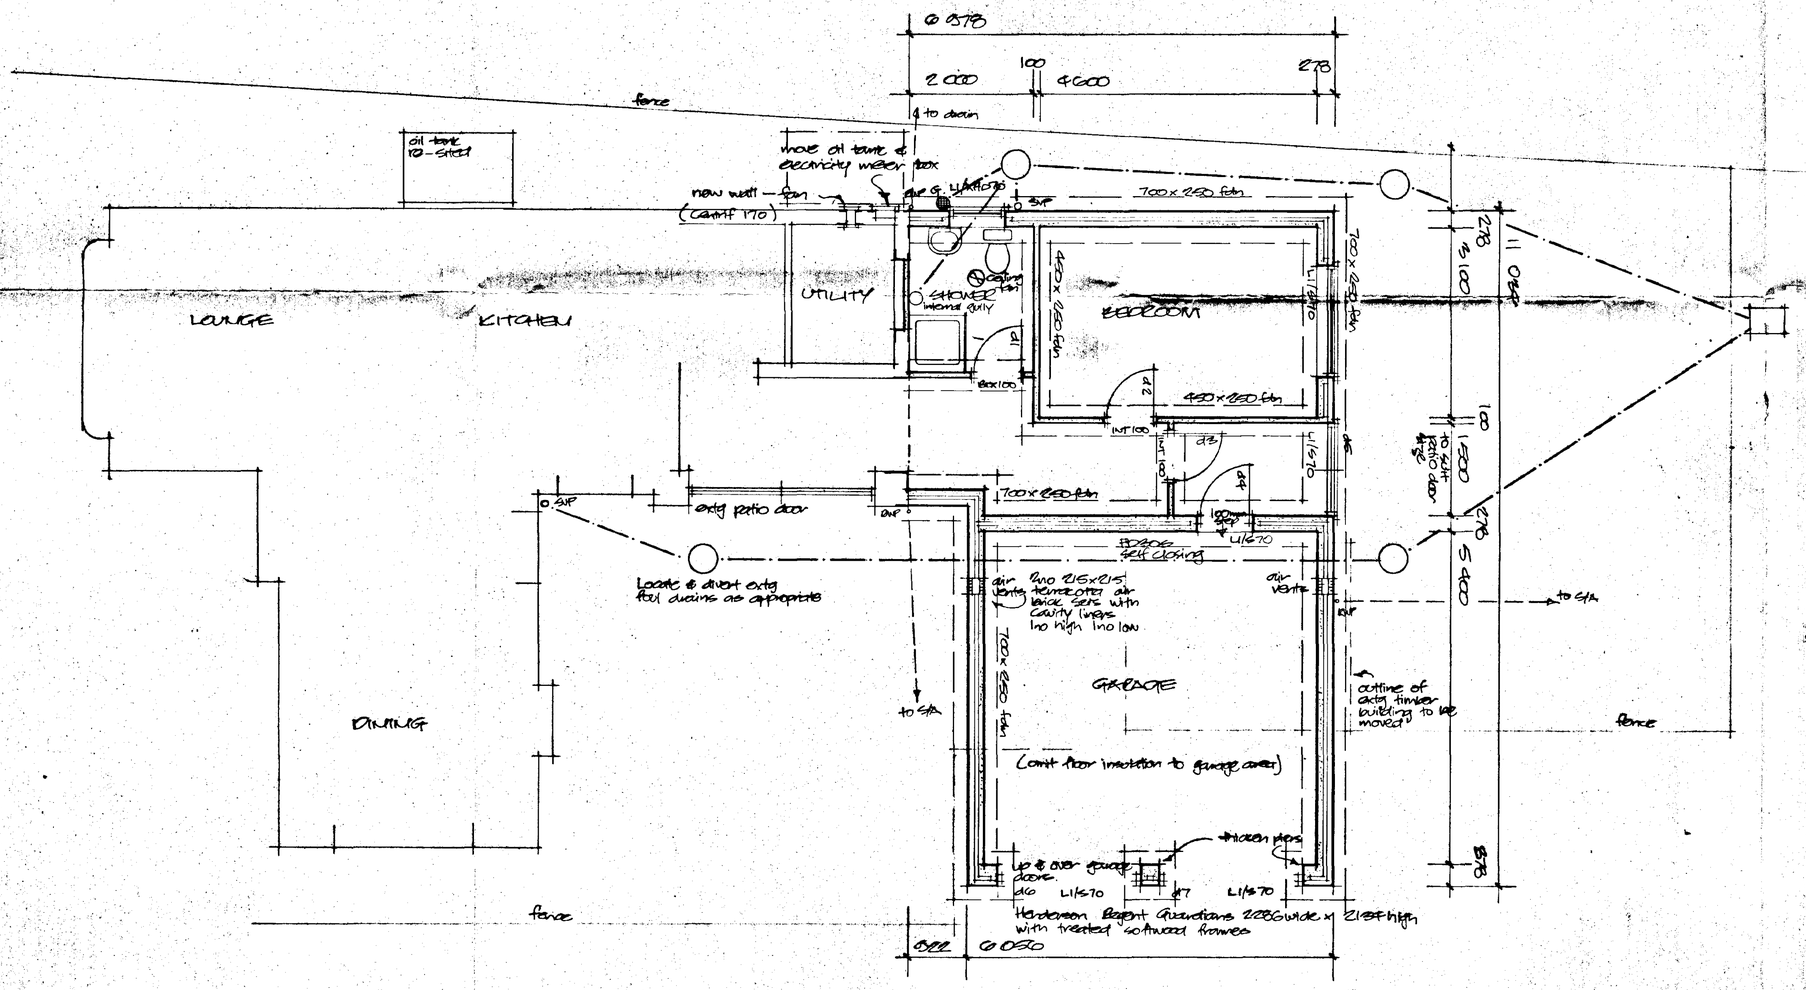

GROUND FLOOR PLAN

A Additional notes, dwg & information Nov 97

L A BUILDING DESIGN
55 Hannam Boulevard
Spalding
Lincolnshire PE11 1LB
Tel: Spalding (0775) 711437

project
PROPOSED EXTENSION TO DWELLING
THE OLD PETROL STATION
DOZENS BANK
WEST PINCHBECK

client
MR B RODGERS

drawing
SKETCH

SOUTH HOLLAND DC
HOUSING & PLANNING
27 JUN 1997
Rec'd

date	scale(s)
APRIL 97	1:50 1:100 1:500
job no	drg no
97/06	01A