
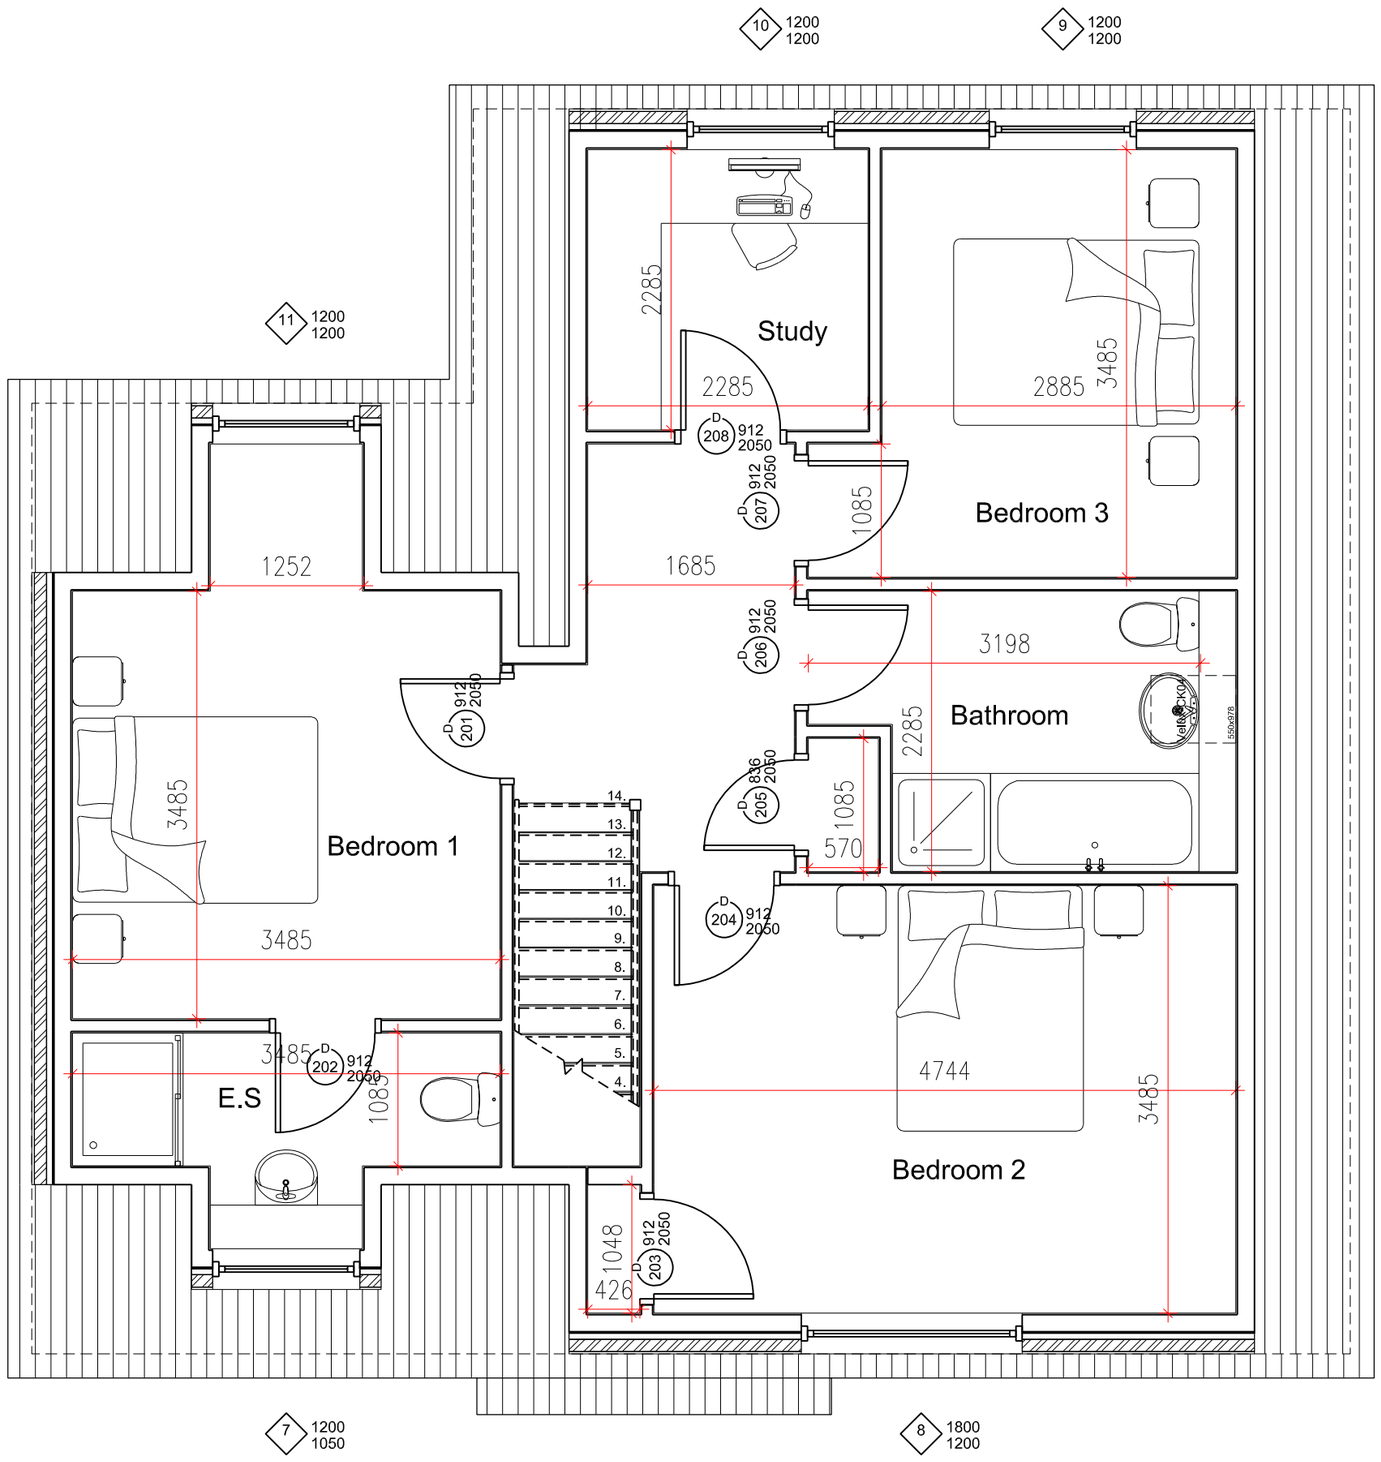


First Floor Plan 1:50
Floor Area = 68.2m²

0m 1m 2m 3m 4m 5m
Scale Bar ~ 1:50

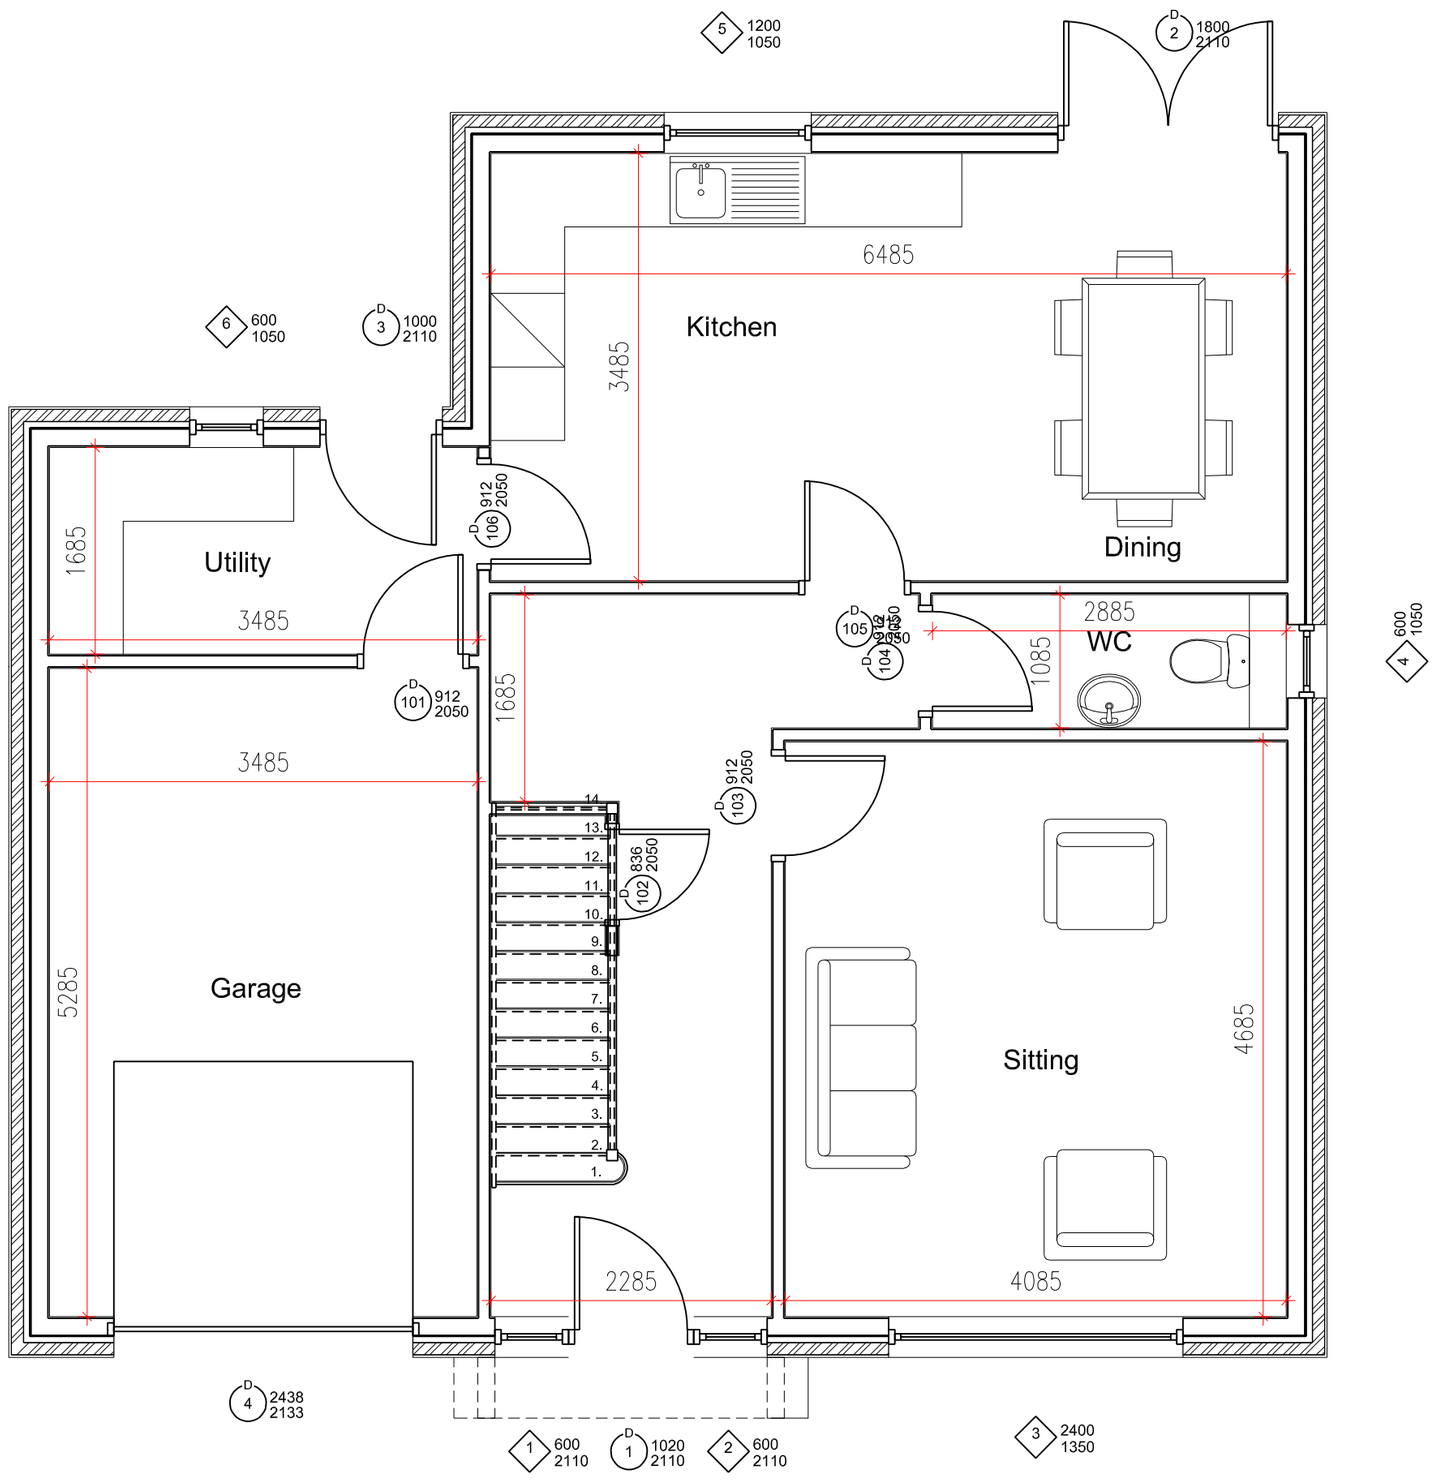

Ground Floor Plan 1:50
Floor Area = 87m²

0m 1m 2m 3m 4m 5m
Scale Bar ~ 1:50

© Crown copyright. All rights reserved. Licence Number 100047318

PLANNING ISSUE

PROJECT
Erection of dwelling house.
FOR Gillian Renshaw
SITE Land adjacent to
160 Six House Bank
West Pinchbeck, Spalding

POSTCODE PE11 3QG

FLEMINGHOMES
Station Road, Duns, Berwickshire, UK,
TD11 3HS
Telephone (01361) 883 785
Fax (01361) 883 898
Email:enquiries@fleminghomes.co.uk
www.fleminghomes.co.uk

THIS DRAWING IS COPYRIGHT
It is the responsibility of the customer and contractor appointed for the final design of electrical, bathroom, kitchen and utility fitments. Those indicated by Fleming Homes LTD are demonstrative for building control purpose only.
Do not scale drawing
Dimensioned wallplate layout plan will be provided
Dimensions given are structural unless otherwise stated
It is the entire responsibility of the customer to have ground conditions checked prior to start of work and have foundations designed accordingly

SCALE	DRAWN	CHECKED	PAPER	DATE
1:50	ERDS	SRH	A2	02.09.20

	DATE	REVISIONS
A		
B		
C		
D		
E		

DRAWING Ref. 9394PL1

CONTRACT No. 1940