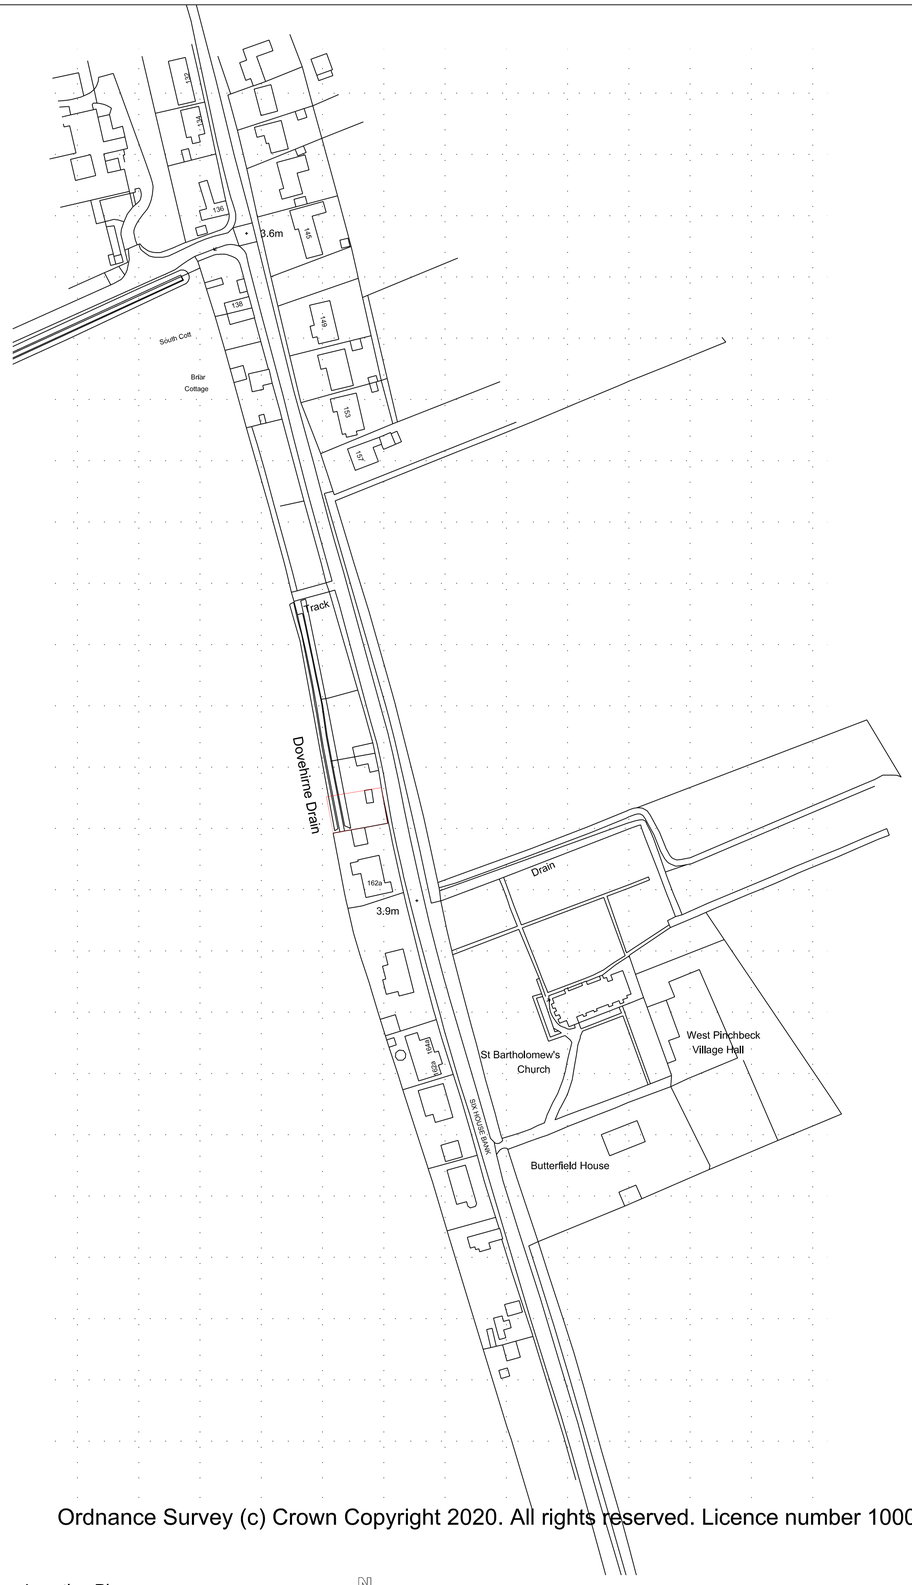


Ordnance Survey (c) Crown Copyright 2020. All rights reserved. Licence number 100022432


Location Plan

0m 20m 40m 60m 80m 100m

Scale Bar ~ 1:1250

N

Dovehirne Drain

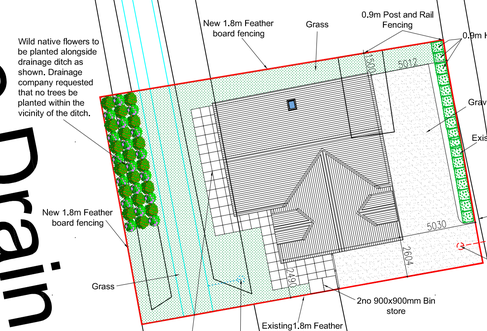

162a

Site Plan

0m 5m 10m 15m 20m

Scale Bar ~ 1:200

N

© Crown copyright. All rights reserved. Licence Number 100047318

PLANNING ISSUE

PROJECT
Erection of dwelling house.

FOR Gillian Renshaw

SITE Land adjacent to
160 Six House Bank
West Pinchbeck, Spalding

POSTCODE PE11 3QG

FLEMINGHOMES
Station Road, Duns, Berwickshire, UK,
TD11 3HS
Telephone (01361) 883 785
Fax (01361) 883 898
Email:enquiries@fleminghomes.co.uk
www.fleminghomes.co.uk

THIS DRAWING IS COPYRIGHT
It is the responsibility of the customer and contractor appointed for the final design of electrical, bathroom, kitchen and utility fitments. Those indicated by Fleming Homes LTD are demonstrative for building control purpose only.
Do not scale drawing
Dimensioned wallplate layout plan will be provided
Dimensions given are structural unless otherwise stated
It is the entire responsibility of the customer to have ground conditions checked prior to start of work and have foundations designed accordingly

SCALE	DRAWN	CHECKED	PAPER	DATE
1:200 1:1250	WJH	SRH	A1	02.09.20

	DATE	REVISIONS
A		
B		
C		
D		
E		

DRAWING Ref. 9394PL3

CONTRACT No. 1940