
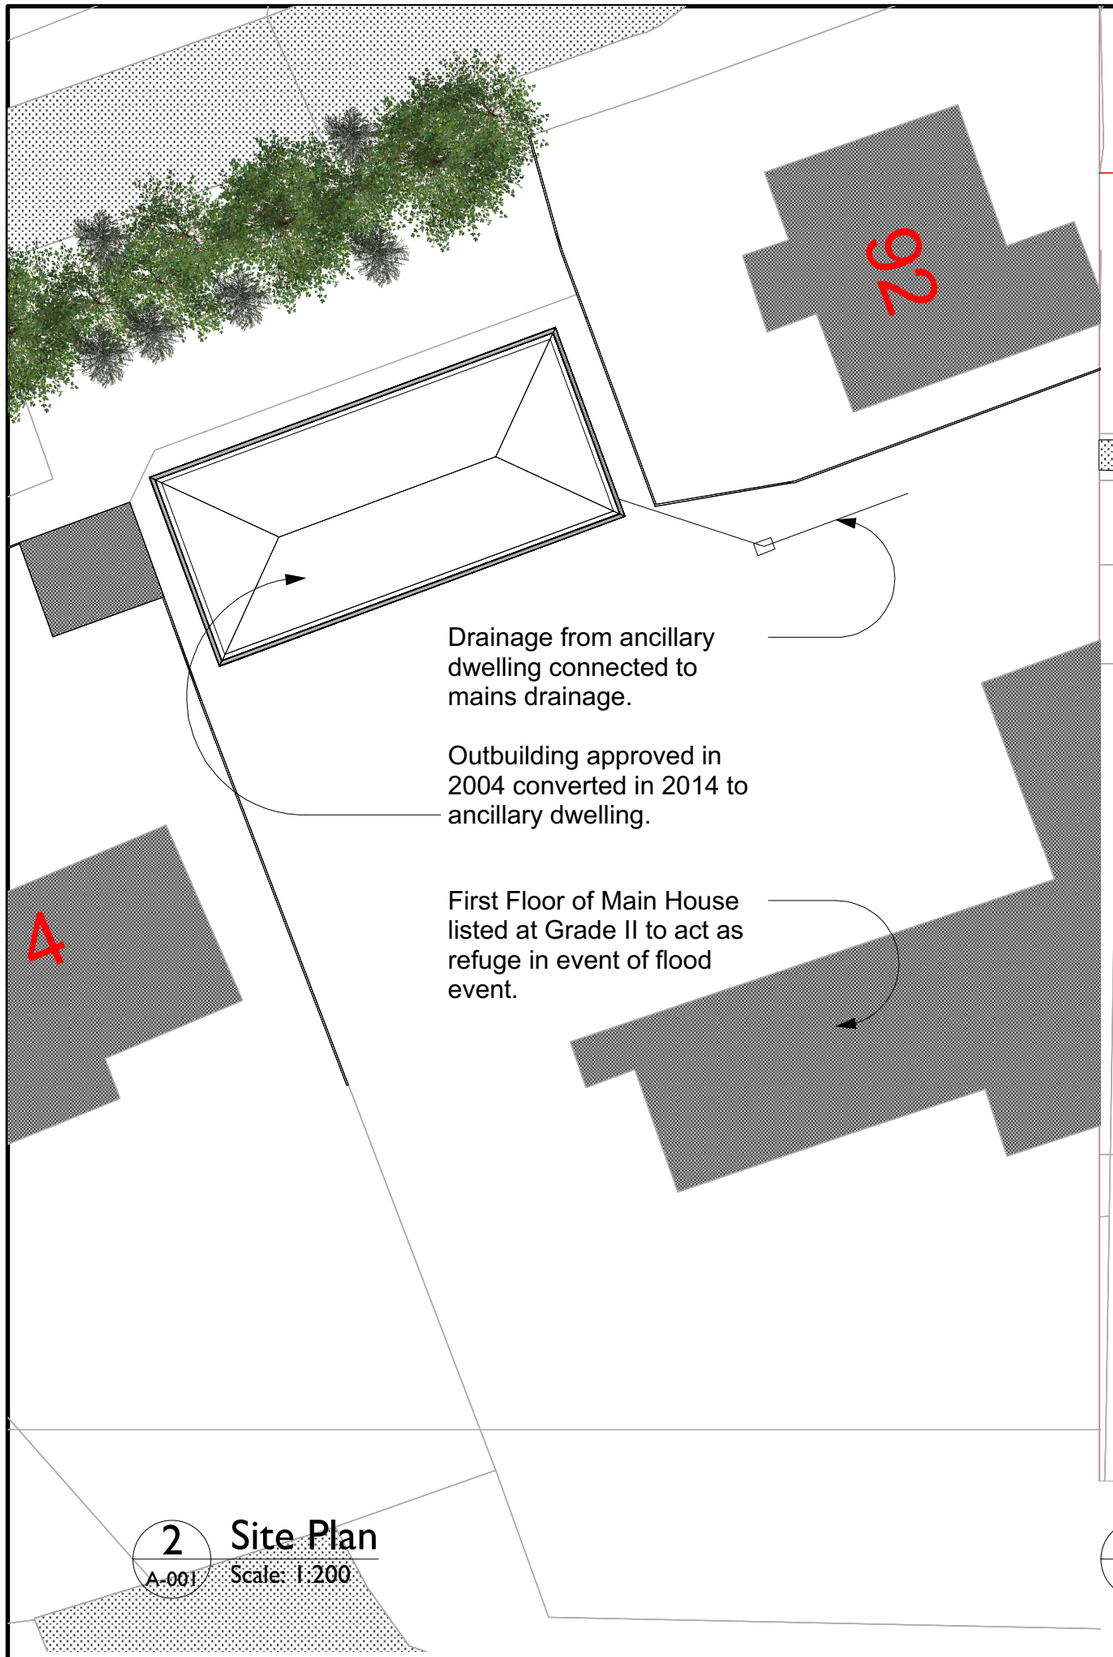


2 A-001 **Site Plan**
Scale: 1:200

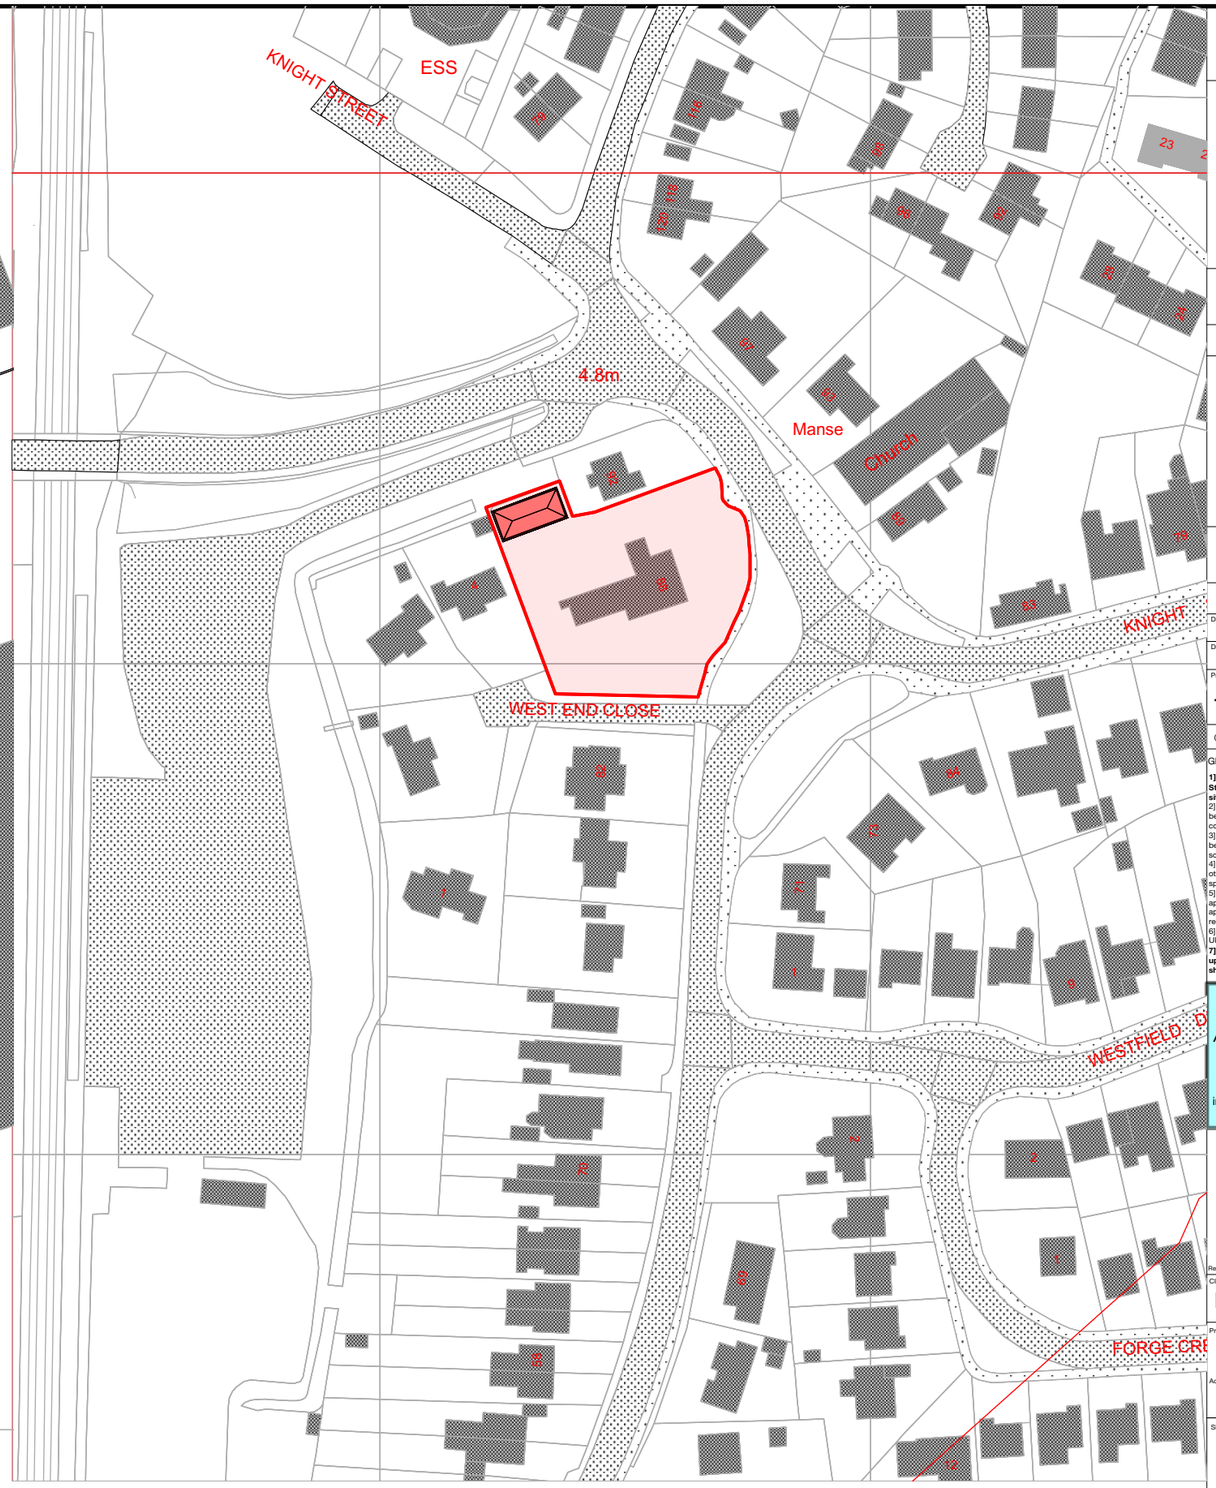

1 A-001 **Location Plan**
Scale: 1:1250

No.	Date	Issue Notes	No.	Date	Revision Notes	Appr

Date: July 2017
Drawn / Checked by: JRK / JRK
Project ID: 1717.GRAY

© KR.eativ: Architects Ltd 2017

GENERAL NOTES:
1] Use only figured dimensions and RIBA Stage 5 drawings for construction on site.
2] All dimensions to be checked on site before and during construction by the contractor.
3] Any discrepancies, omissions or errors to be reported to KR.eativ: Architects Ltd as soon as possible after discovery.
4] Drawing to be read in conjunction with all other relevant drawings, schedules and specifications for this project.
5] All construction work to be carried out by appropriately registered persons to the appropriate standards of workmanship required under UK legislation.
6] All materials to be approved for use in the UK by BSI, BBA or similar recognised body.
7] This drawing is only licenced for use up to and including the RIBA Stage shown.

KR.eativ:
Architects Ltd
34 Paradise Lane
Kettering, NN15 6LX
inbox@kreativarchitects.co.uk
www.kreativarchitects.co.uk

RIBA Chartered Practice
Architects Registration Board
Registered as an architect under the Architects Act 1997

Client: Mr. & Mrs. Gray

Project Title: PP for existing

Address: 88 Knight Street
Pinchbeck PE11 3RB

Sheet Title: Location Plan

Sheet Scale: Various
Sheet Size: A3

Sheet No.: A-001

status: RIBA Stage 3