
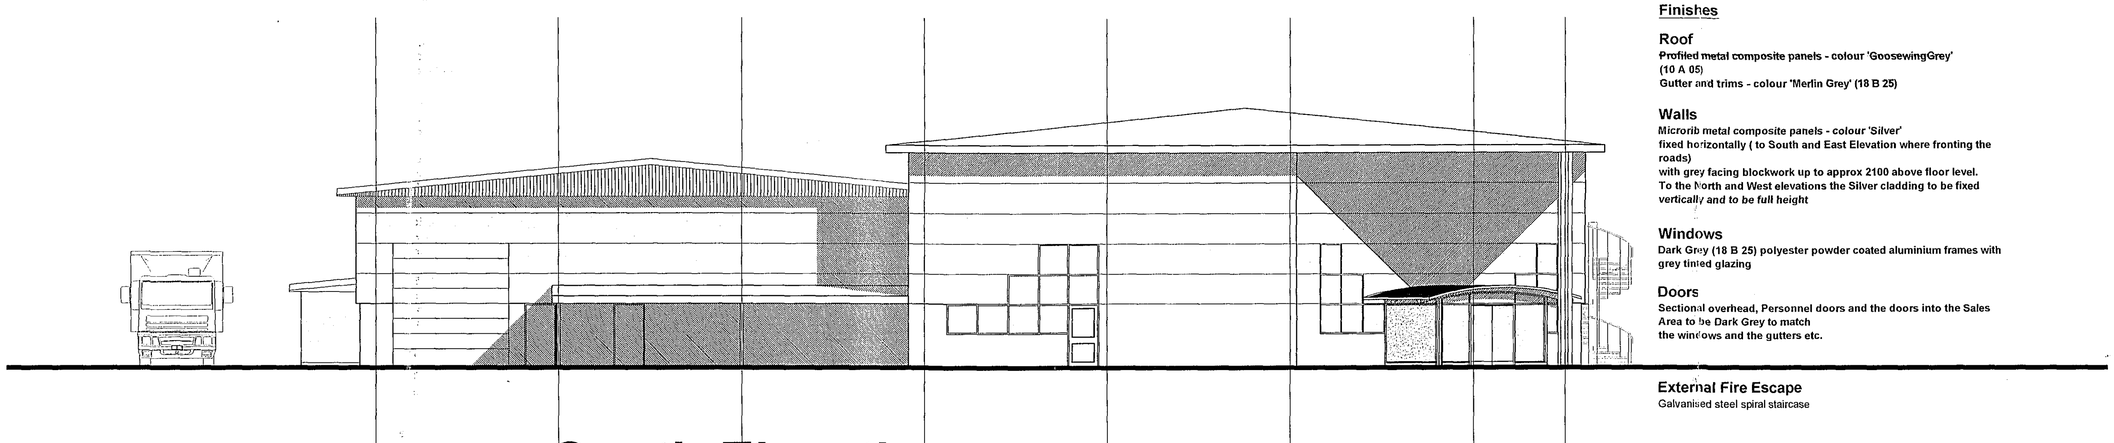


South Elevation

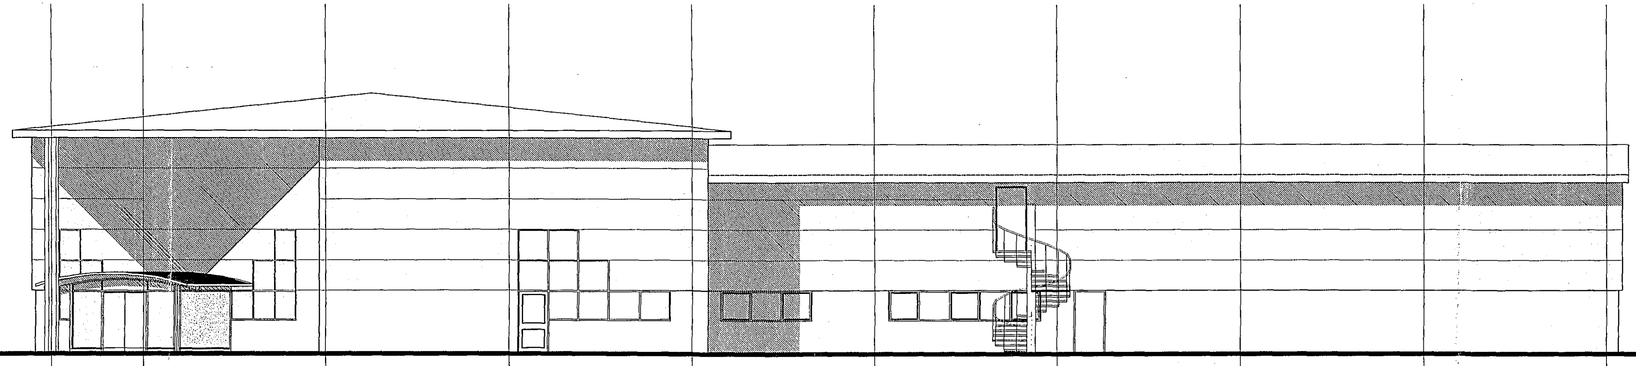

East Elevation

Finishes

Roof
~~Profiled metal composite panels - colour 'GoosewingGrey'~~
(10 A 05)
Gutter and trims - colour 'Merlin Grey' (18 B 25)

Walls
Microrib metal composite panels - colour 'Silver'
fixed horizontally (to South and East Elevation where fronting the roads)
with grey facing blockwork up to approx 2100 above floor level.
To the North and West elevations the Silver cladding to be fixed vertically and to be full height

Windows
Dark Grey (18 B 25) polyester powder coated aluminium frames with grey tinted glazing

Doors
Sectional overhead, Personnel doors and the doors into the Sales Area to be Dark Grey to match
the windows and the gutters etc.

External Fire Escape
Galvanised steel spiral staircase

SHDC
Planning & Development
- 3 JUN 2005
Ref: 0745/05

DC ARCHITECTURAL SOLUTIONS LIMITED
ARCHITECTURAL AND PLANNING SERVICES
26,SOUTHGATE, SLEAFORD,LINCOLNSHIRE, NG34 7RY
TEL NO. 01529 309611; FAX. NO. 01529 309612
E-mail - dcarchitectural@btconnect.com

Client: G and J Peck Limited

Project: Proposed Showroom and Workshop

Drawing Title: Elevations - Sheet 1 (Revised Scheme 3)

Job number: DC017:P:23

Scale: 1:100 | Drawn: CPD

Date: Jan 05 | Checked:

Revision: A

DETERMINED
PLAN