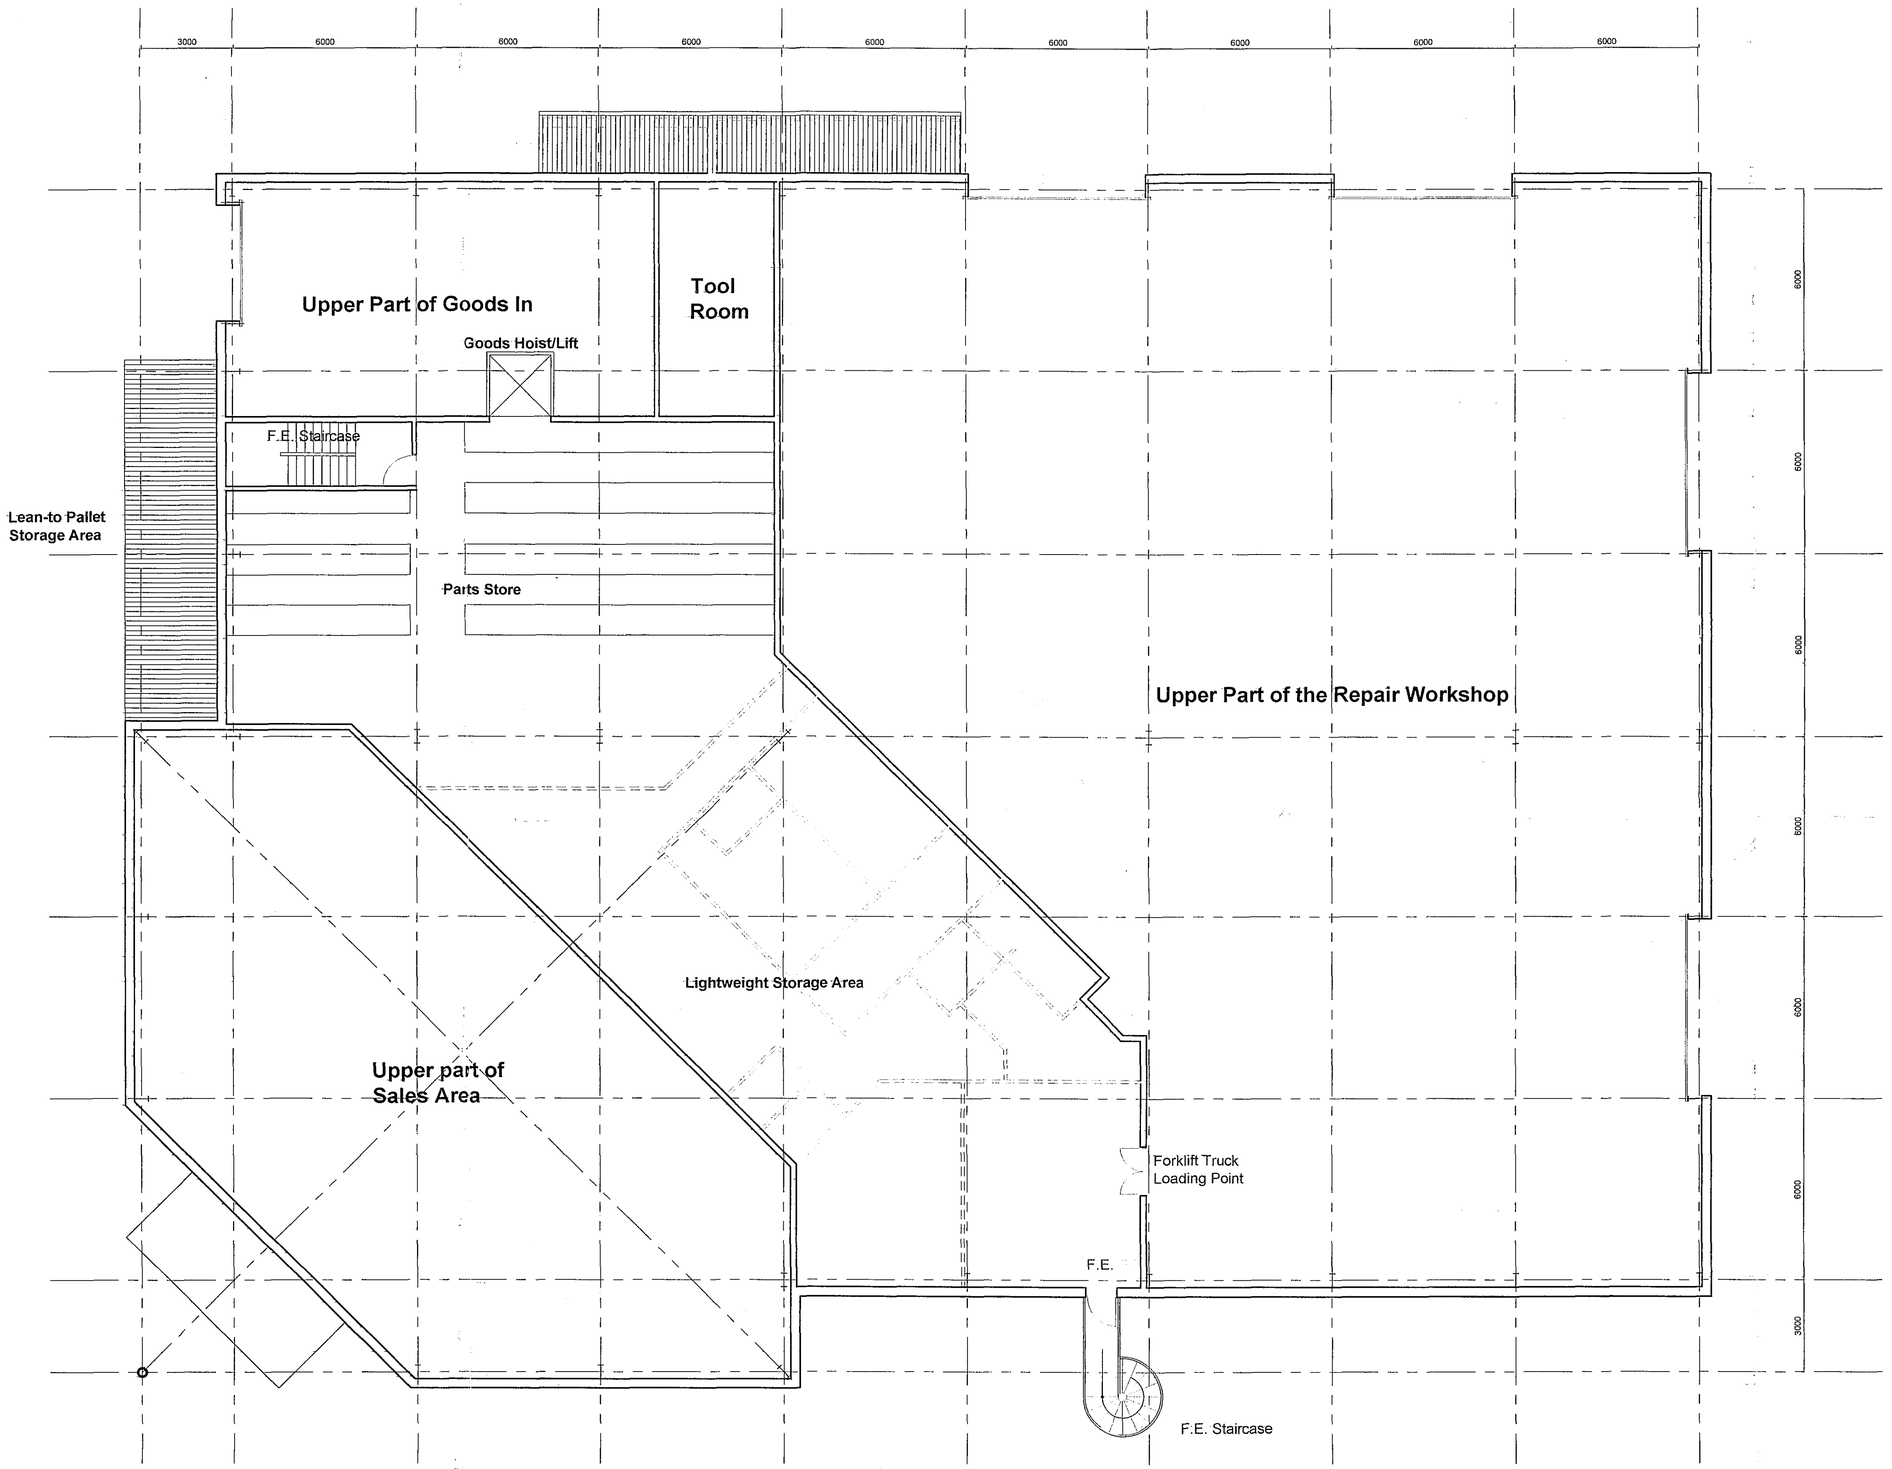


First Floor Plan

Planning & Development
- 3 JUN 2005
Ref: 0745/05

DC ARCHITECTURAL SOLUTIONS LIMITED
ARCHITECTURAL AND PLANNING SERVICES
26,SOUTHGATE, SLEAFORD,LINCOLNSHIRE, NG34 7RY
TEL NO. 01529 309611; FAX. NO. 01529 309612
E-mail - dcarchitectural@btconnect.com

Client: G and J Peck Limited

Project: Proposed Showroom and Workshop

Drawing Title: Proposed First Floor (Revised Scheme 3)
Drawing number: DC017:P:22
Scale: 1:100
Drawn: CPD
Revison: B
Date: Jan 05
Checked:

DETERMINED PLAN