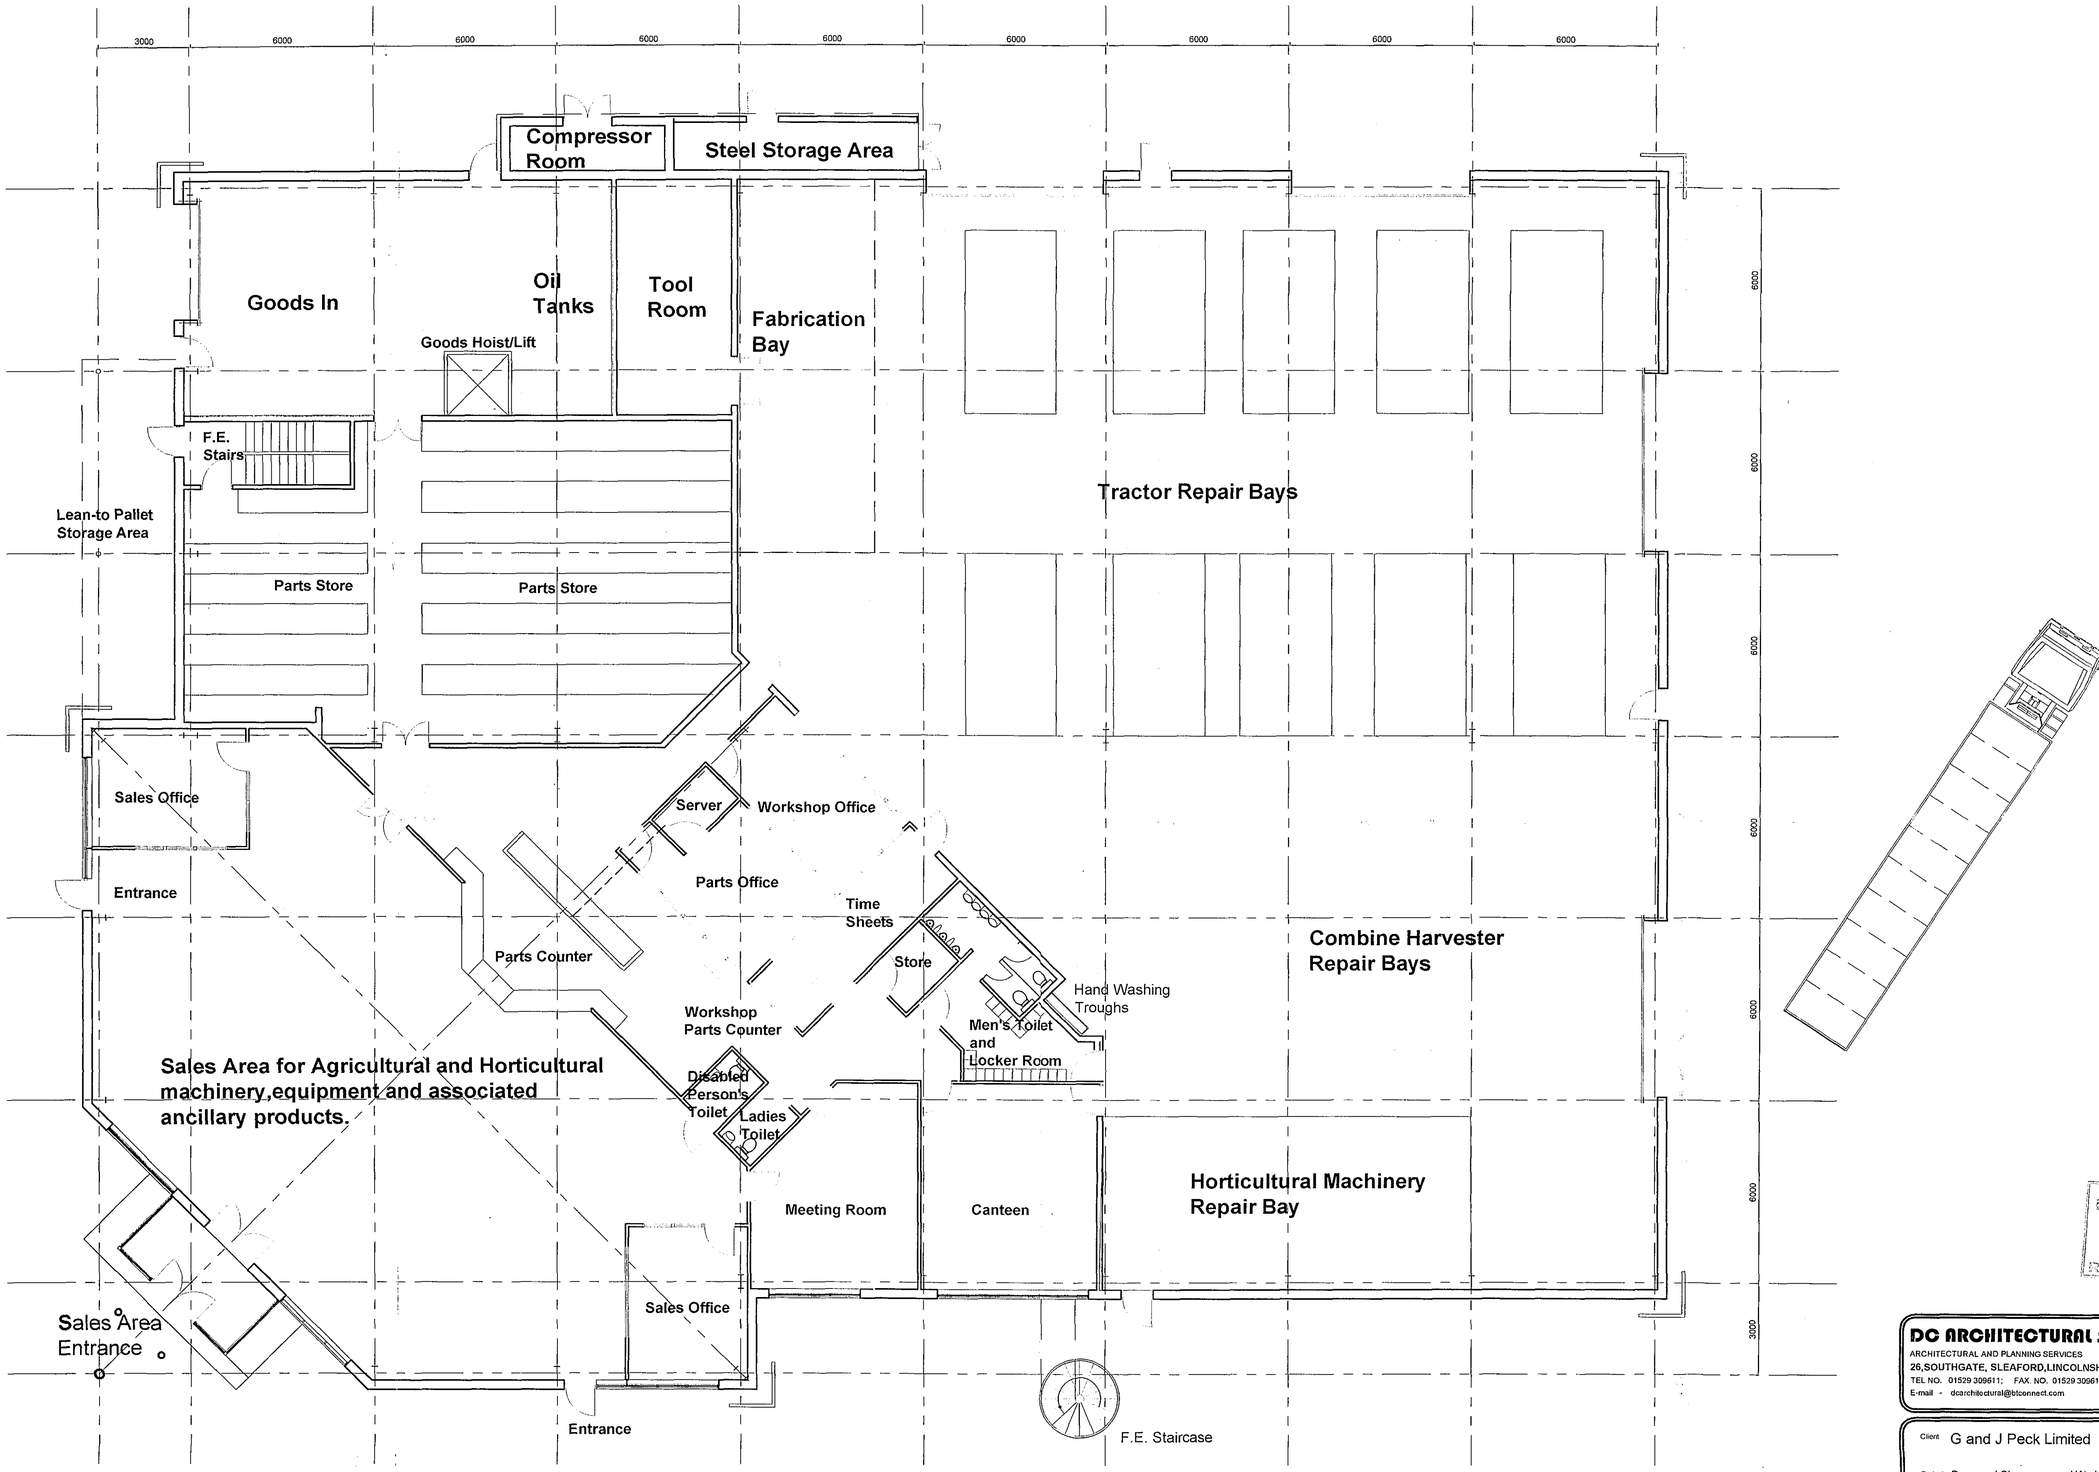


Ground Floor Plan

SDDC
Planning & Development
- 3 JUN 2005
Ref: 0745/05

DC ARCHITECTURAL SOLUTIONS LIMITED
ARCHITECTURAL AND PLANNING SERVICES
26,SOUTHGATE, SLEAFORD,LINCOLNSHIRE, NG34 7RY
TEL NO. 01529 309611; FAX. NO. 01529 309612
E-mail - dcarchitectural@btconnect.com

Client: G and J Peck Limited

Project: Proposed Showroom and Workshop

Drawing Title: Proposed Ground Floor (Revised Scheme 3)

Drawing No: DC017:P:21

Scale: 1:100 Drawn: CPD

Date: Jan 05 Checked: B

DETERMINED PLAN