


East Elevation

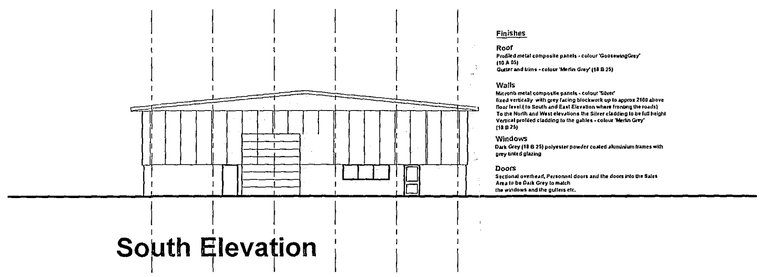

South Elevation


Finishes

Roof
Profiled metal composite panels - colour 'Goosewing Grey' (10 A 05)
Gutter and trims - colour 'Merlin Grey' (18 B 25)


Walls
Masonite metal composite panels - colour 'Silver'
Read vertically with grey facing blockwork up to approx 2100 above floor level (to South and East Elevation where forming the roads)
To the North and West elevations the Silver cladding to be full height
Vertical profiled cladding to the gables - colour 'Merlin Grey' (18 B 25)

Windows
Dark Grey (18 B 25) polyester powder coated aluminium frames with grey tinted glazing

Doors
Sectional overhead, Personnel doors and the doors into the Sales Area to be Dark Grey to match
the windows and the gutters etc.

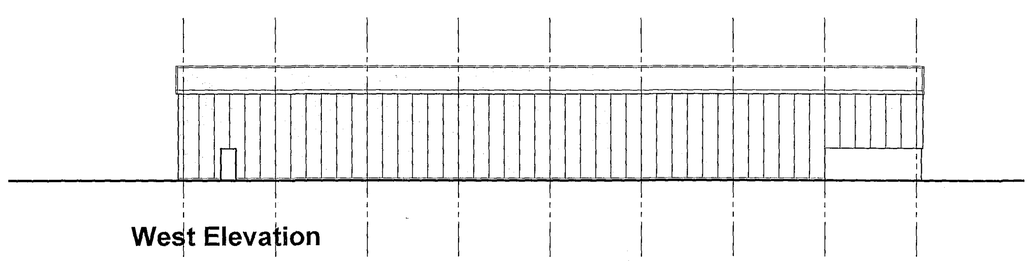

West Elevation

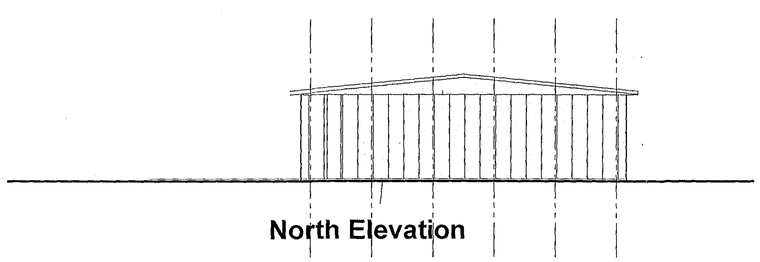

North Elevation

West Elevation

Planning & Development
- 3 JUN 2005
Ref: 0745/05

DC ARCHITECTURAL SOLUTIONS LIMITED
ARCHITECTURAL AND PLANNING SERVICES
26,SOUTHGATE, SLEAFORD,LINCOLNSHIRE, NG34 7RY
TEL NO. 01529 309611; FAX. NO. 01529 309612
E-mail - dcarchitectural@btconnect.com

Client G and J Peck Limited

Project Proposed Storage Building

DETERMINED PLAN

Drawing Title Plans and Elevations

Drawing number DC017:P:19

Scale 1:200 Drawn CPD Revision A

Date Jan 05 Checked