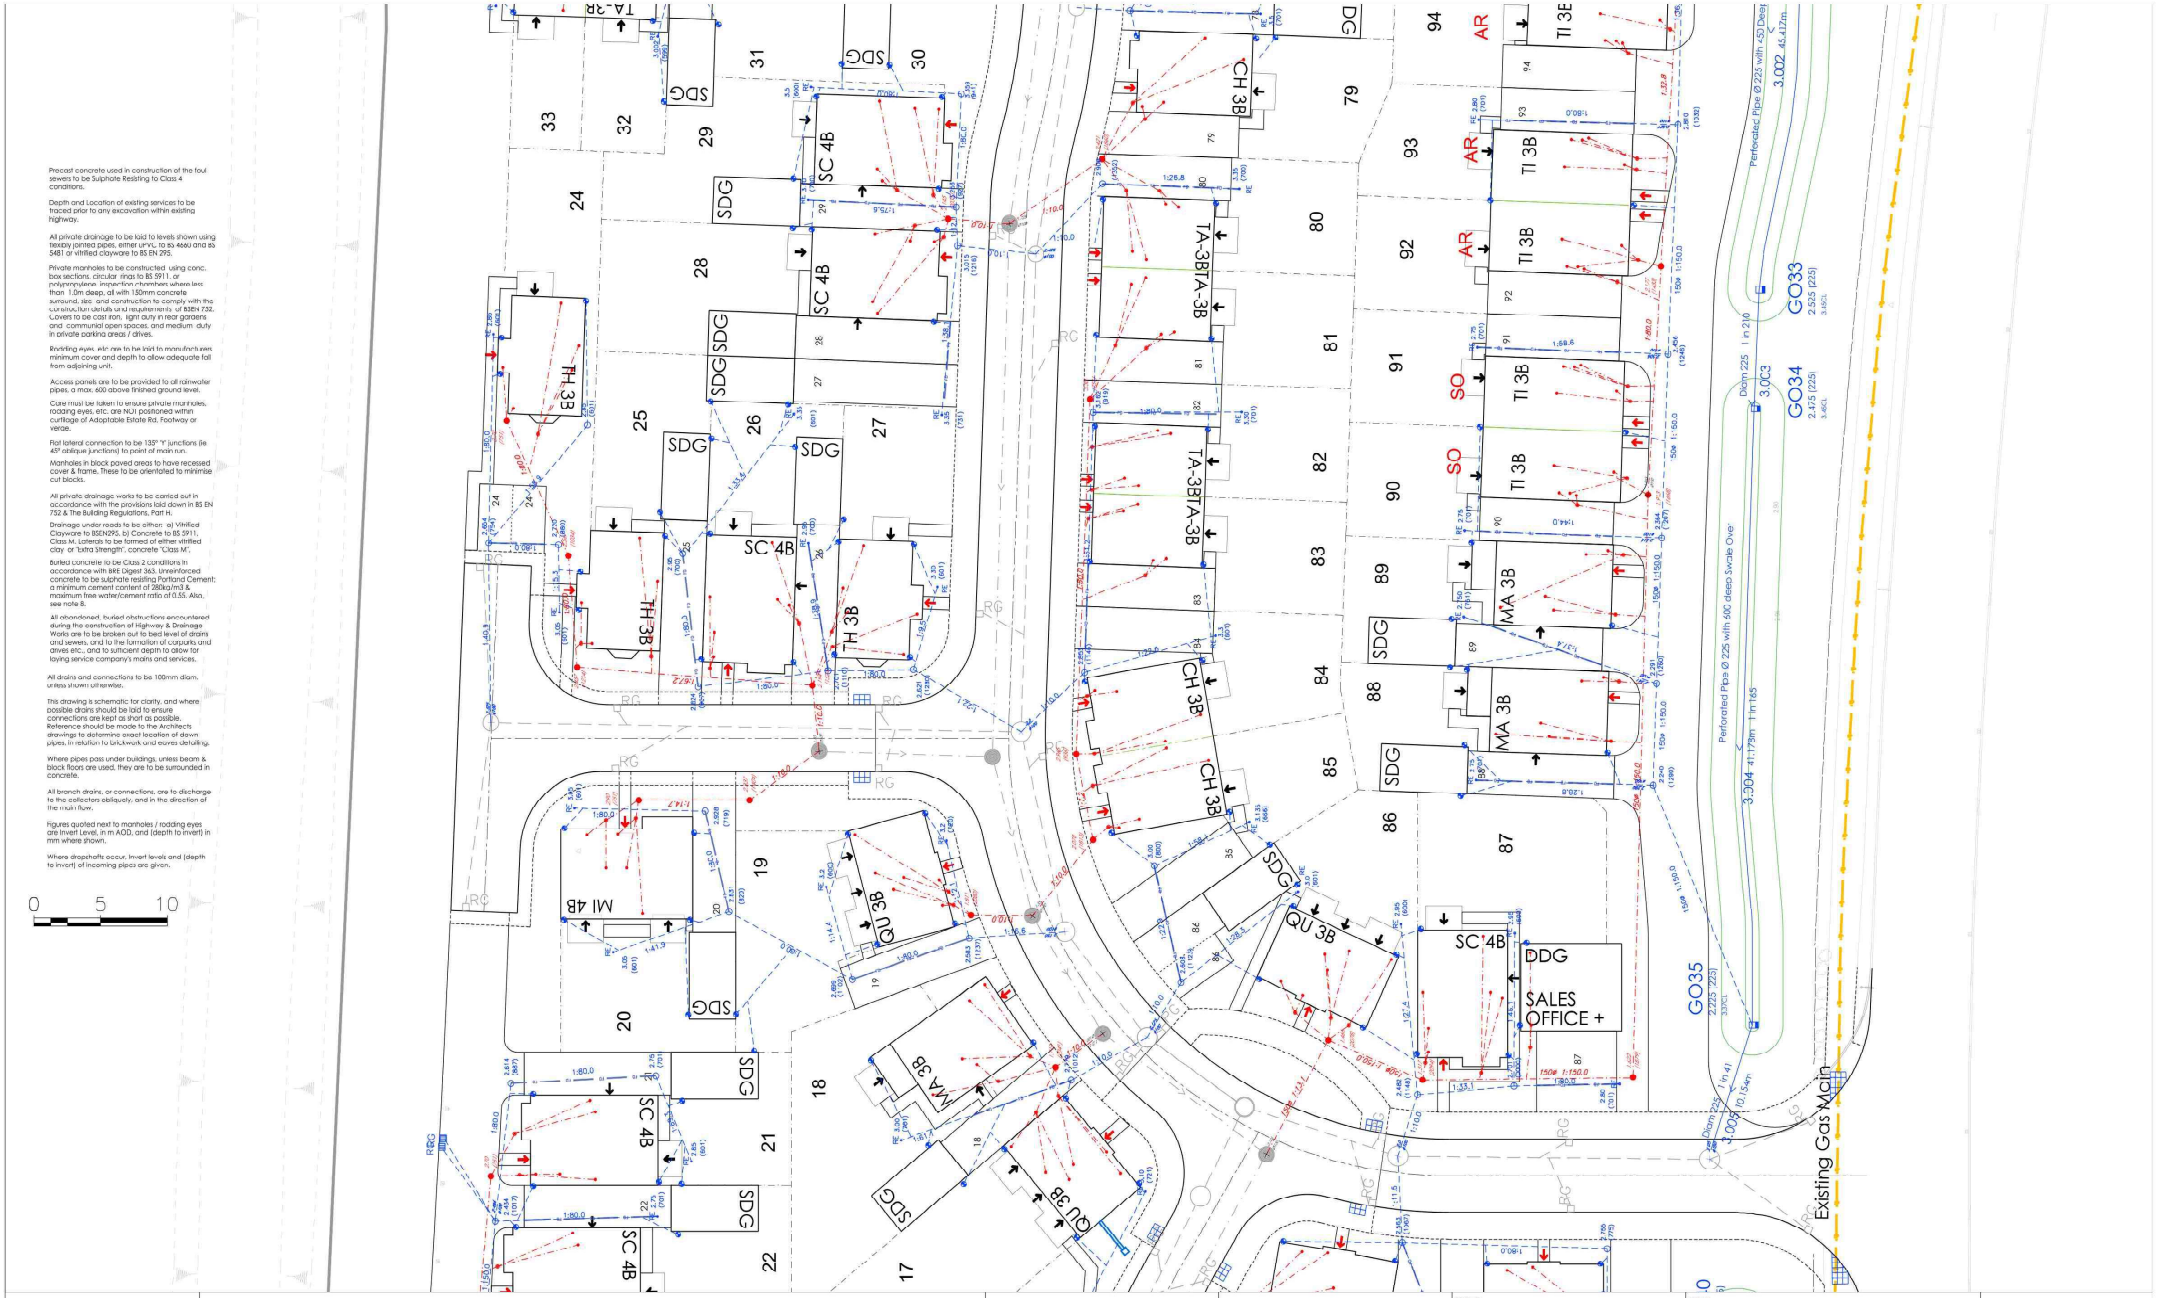


Legend

- Foul connection.
- Foul shallow Inspection Chamber
- Private foul uPVC chamber. Non man entry type when greater than 1200 deep.
- Private foul uPVC chamber. With back drop
- Private foul concrete manhole chamber. For connections greater than 3000 deep
- Road gully (150mm connection).
- Yard gully (100mm connection).
- Preformed slotted drainage channel as Messrs Aco drain k range or similar approved with 100 dia outlet connection to drainage system. Rainwater downpipe.
- Storm rodding eye.
- Private SW uPVC. chamber. Non man entry type when greater than 1200 deep.
- Private SW PCC chamber. With back drop
- Filter Drain, within Porous Paving.
- GO21 Catchpit Swale Outfall

Bellway

Bellway Homes Limited (Eastern Counties)
3 Percy Road
Huntingdon
Cambridgeshire
PE29 6SZ

REV	DESCRIPTION
B	Swale information added 5.7.21
A	Planting Layout updated. 24.6.21

STATUS: Preliminary

SCALE: 1:200
DATE: February 2021
DRAWN: IDL

TITLE: Private Drainage Layout Sheet 2

PROJECT: Wardentree Lane, Pinchbeck

DRG. No: 1044-07-02 Rev B

iD LTD
INFRASTRUCTURE DESIGN LIMITED
33 The Point
Market Harborough
Leicestershire LE16 7QU
Tel: (01858) 411570 Fax: (01858) 411571