



Existing Section 1:50

Existing Section 1:50

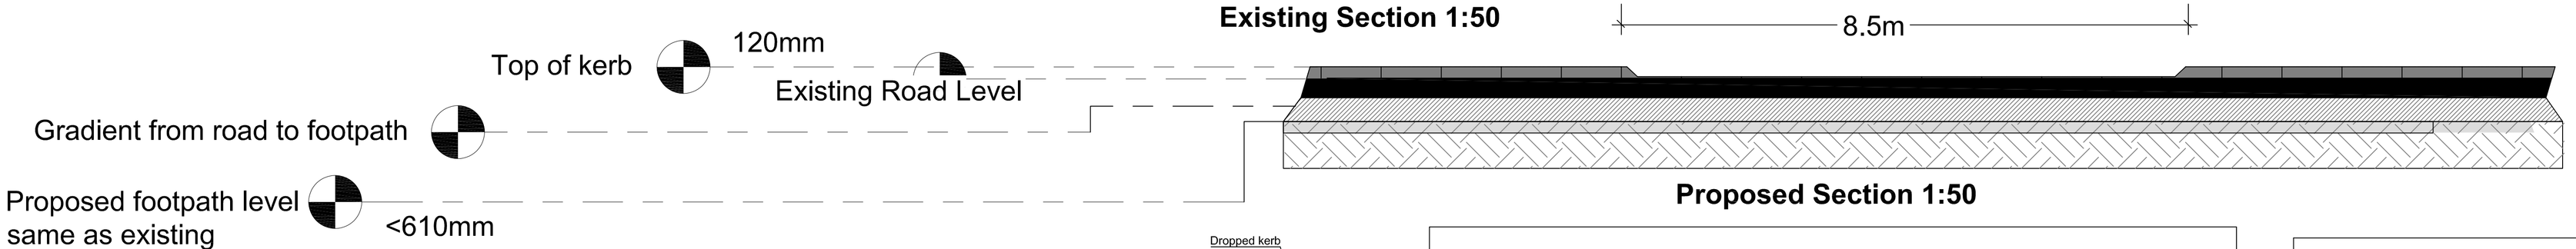

Proposed Section 1:50

All works to the public highway and footpath to be carried out by Highways approved contractors that will supply the approporiate specification, method statement and insurance required

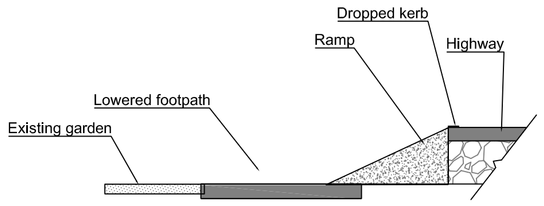

Proposed Section 1:50



Ordnance Survey, (c) Crown Copyright 2022. All rights reserved, Licence number 100022432


Site Plan 1:1250

Rev	Description	Date



Ordnance Survey, (c) Crown Copyright 2022. All rights reserved. Licence number 100022432

Existing Block Plan 1:500

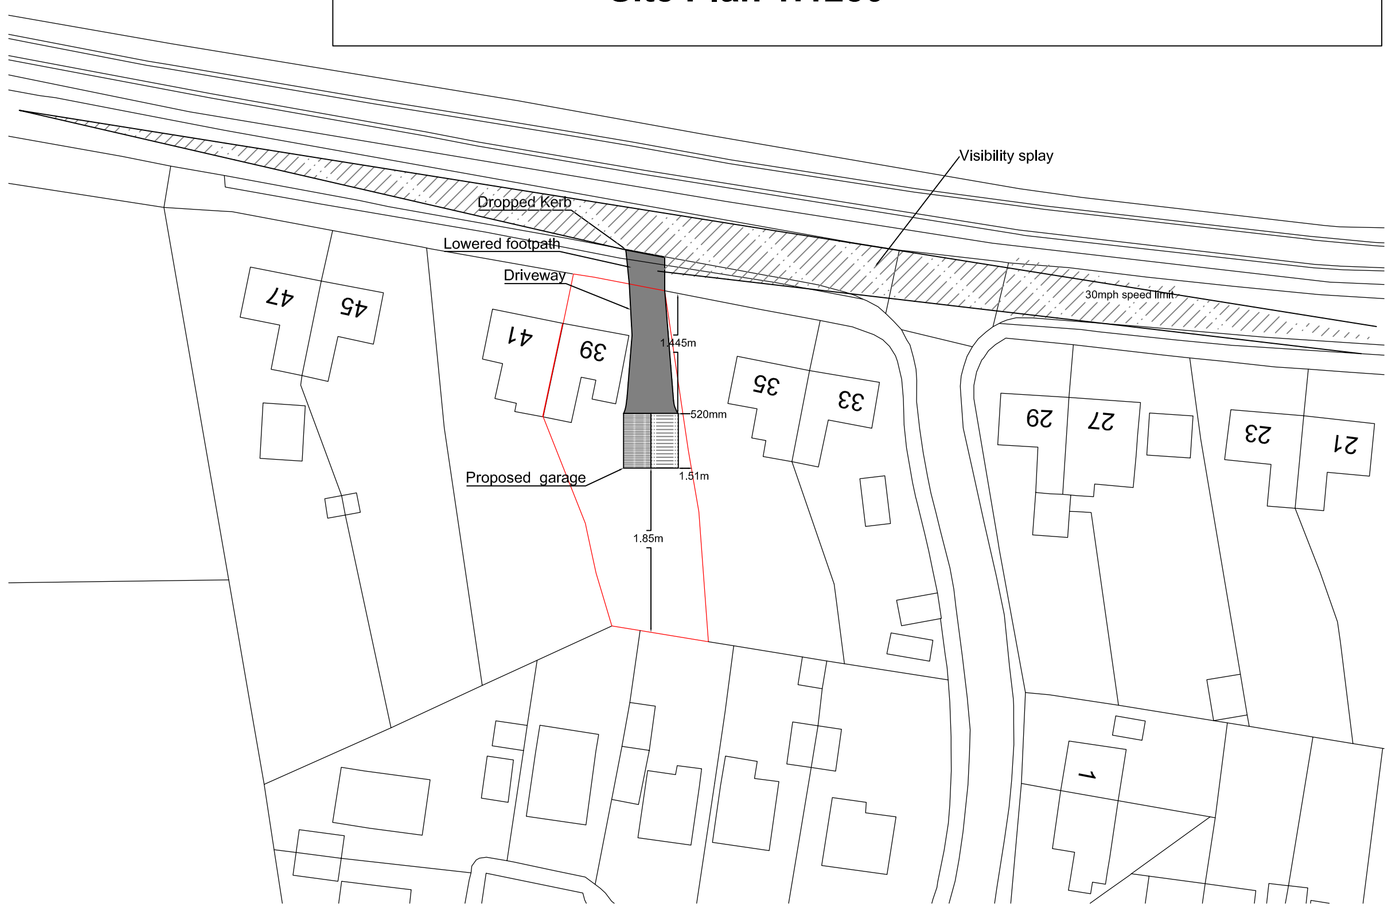

Ordnance Survey, (c) Crown Copyright 2022. All rights reserved. Licence number 100022432

Proposed Block Plan 1:500

RICHARDS
ARCHITECTURAL

RUALEN, MILL GREEN ROAD
PINCHBECK, SPALDING, LINCS PE11 3PU
07939 000 388

PROJECT

Proposed Detached Garage & Proposed Dropped Kerb

CLIENT

Mr. J. Taylor
39 Starlode Drove,
West Pinchbeck,
Lincs. PE11 3TD.

DRAWING

Existing & Proposed Sections
Existing & Proposed Block Plans
Site Plan

DRAWING NUMBER:	DATE:
RA-2607-22-01	July 2022
DRAWN BY:	SCALE (@ A1):
RW	

COPIES OF THESE DRAWINGS MUST NOT BE TAKEN, TRACED OR ALTERED FOR ANY PURPOSE OTHER THAN THAT FOR WHICH THEY ARE ISSUED WITHOUT WRITTEN PERMISSION OF RICHARDS ARCHITECTURAL. THESE SERVICES ARE PRODUCED ONLY FOR THE PURPOSE OF OBTAINING

PLANNING OR BUILDING REGULATIONS APPROVAL AND DO NOT CONTAIN A FULL SPECIFICATION FOR THE PROPOSED WORK AND MUST NOT BE USED AS A CONTRACT DOCUMENT ALONE.
THE PROPOSED WORK WILL NOT BE SUPERVISED/INSPECTED BY RICHARDS ARCHITECTURAL (unless

agreed otherwise in writing by the client). THEREFORE IT IS THE CLIENT OR THEIR APPOINTED BUILDER/CONTRACTORS RESPONSIBILITY TO CONTROL WORKMANSHIP/MATERIALS AND CONSTRUCTION METHODS TO ENSURE THAT THE WORK COMPLIES. WHILST EVERY REASONABLE TO SHOW ALL THE RELEVANT MATTERS ON THE DRAWINGS, THE FACT THAT MATTERS ARE NOT MENTIONED DOES NOT ALEVIATE THE BUILDER/CONTRACTOR FROM RESPONSIBILITES OF NON-COMPLIANCE IN CARRYING OUT THE WORK. ALL WORKS AND MATERIALS TO BE FITTED AND INSTALLED TO THE MANUFACTURERS INSTRUCTIONS AND COMPLY WITH THE MANUALS AND APPROVED DOCUMENTS OF THE BUILDING REGULATIONS AND CURRENT NHBC TECHNICAL REQUIREMENTS CODES OF PRACTICE, BRITISH STANDARDS OR EUROPEAN CODE etc. ALL

MEASUREMENTS ON THIS DRAWING ARE NOT TO BE SCALED FOR CONSTRUCTION/ORDERING PURPOSES, ALL DIMENSIONS FOR SETTING OUT OF THE WORKS AS SHOWN ON THE DRAWING TO BE CHECKED BY THE BUILDER/CONTRACTOR PRIOR TO THE COMMENCEMENT OF WORK AND ANY DISCREPANCIES REPORTED IMMEDIATELY, WHERE APPLICABLE DIMENSIONS SHOWN ARE EITHER THE OUTSIDE/INSIDE OF 'trad.OR blockwork AND NOT FINISHED PLASTER, IT IS RECOMMENDED THAT A SITE SOIL SURVEY IS UNDERTAKEN PRIOR TO COMMENCEMENT OF WORKS, THE ACTUAL POSITIONING OF

WORK AND REPOSITIONED TO SUIT THE INDIVIDUAL SERVICE SUPPLIERS INSTALLATION RECOMMENDATIONS.
RICHARDS ARCHITECTURAL WILL NOT SHARE ANY CONFIDENTIAL INFORMATION WITH OTHER PARTIES WITHOUT YOUR CONSENT, FOR A COPY OF OUR PRIVACY POLICY PLEASE CONTACT NIKKI@RICHARDSARCHITECTURAL.CO.UK

HEALTH & SAFETY
the client is to ensure that the appointed contractor is familiar with and complies with Health & Safety for Building Sites and Work Places.