
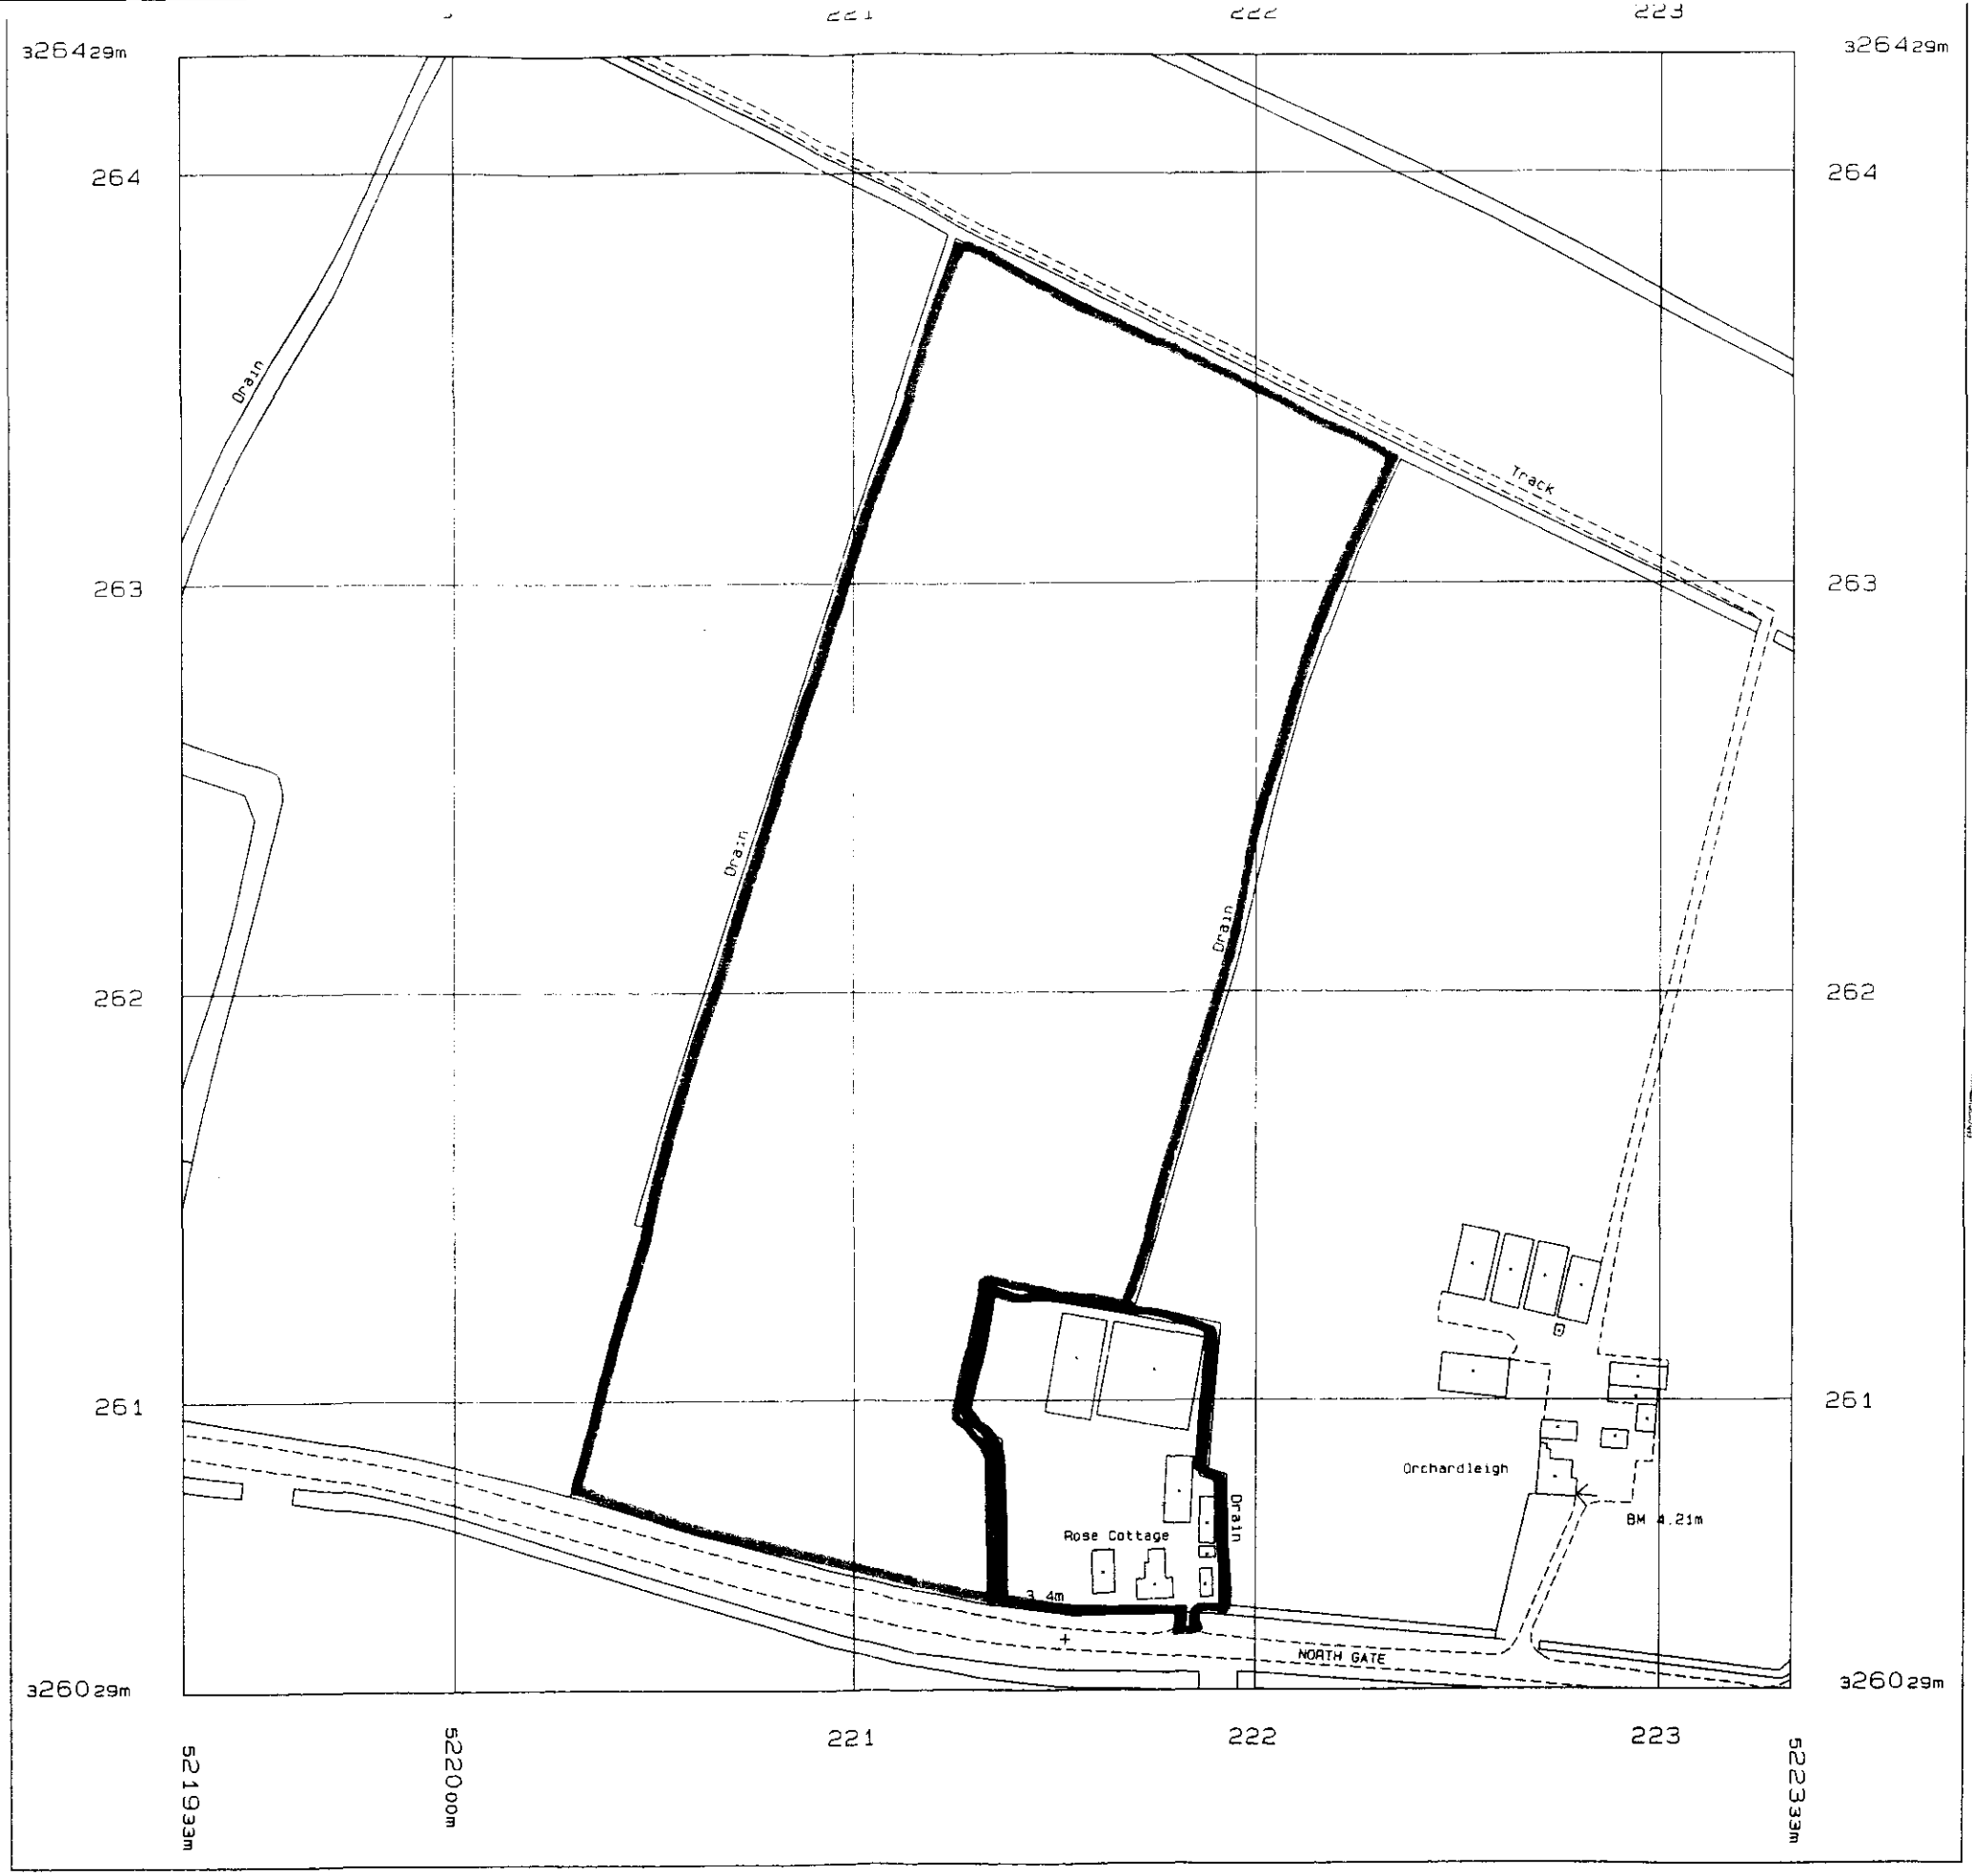


Produced 10 Sep 1998 from Ordnance Survey digital data and incorporating surveyed revision available at this date. © Crown Copyright 1998.


DEVELOPMENT PLAN

SOUTH HOLLAND DC
HOUSING & PLANNING
25 JUN 2001
Ref: H11/0773/01

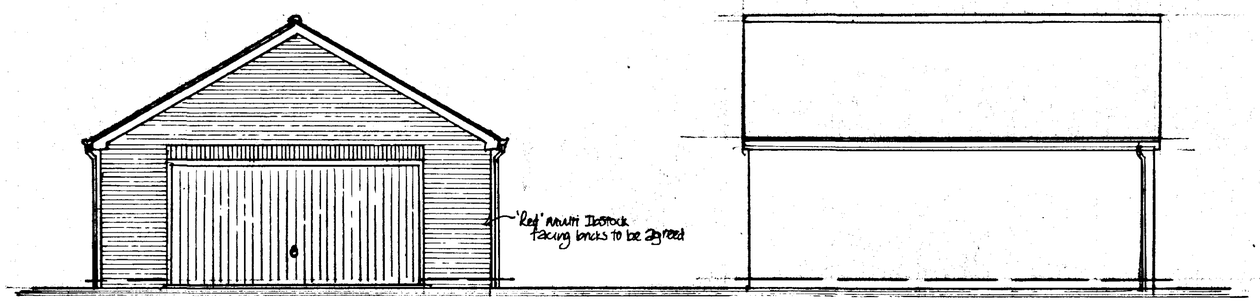


FRONT ELEVATION

SIDE ELEVATION

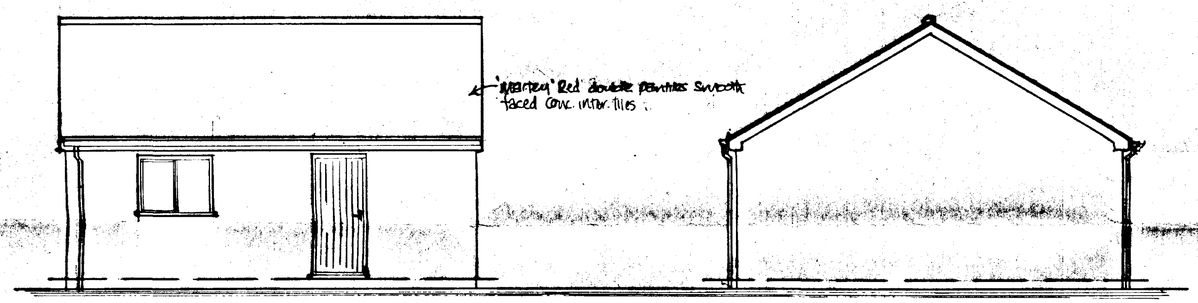


SIDE ELEVATION


REAR ELEVATION

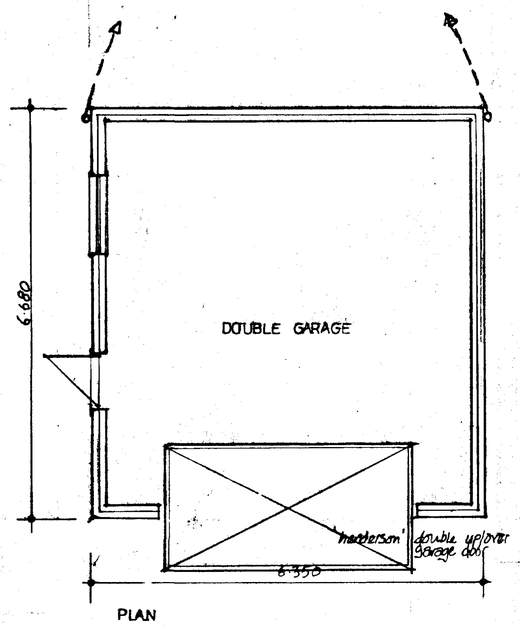


PLAN

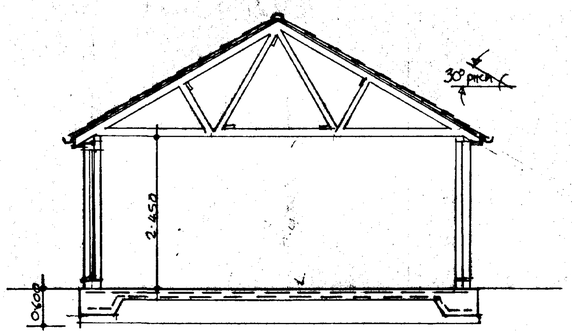

SECTION

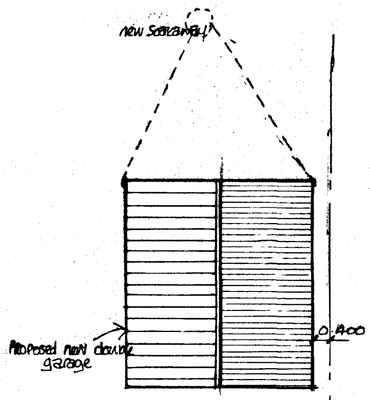

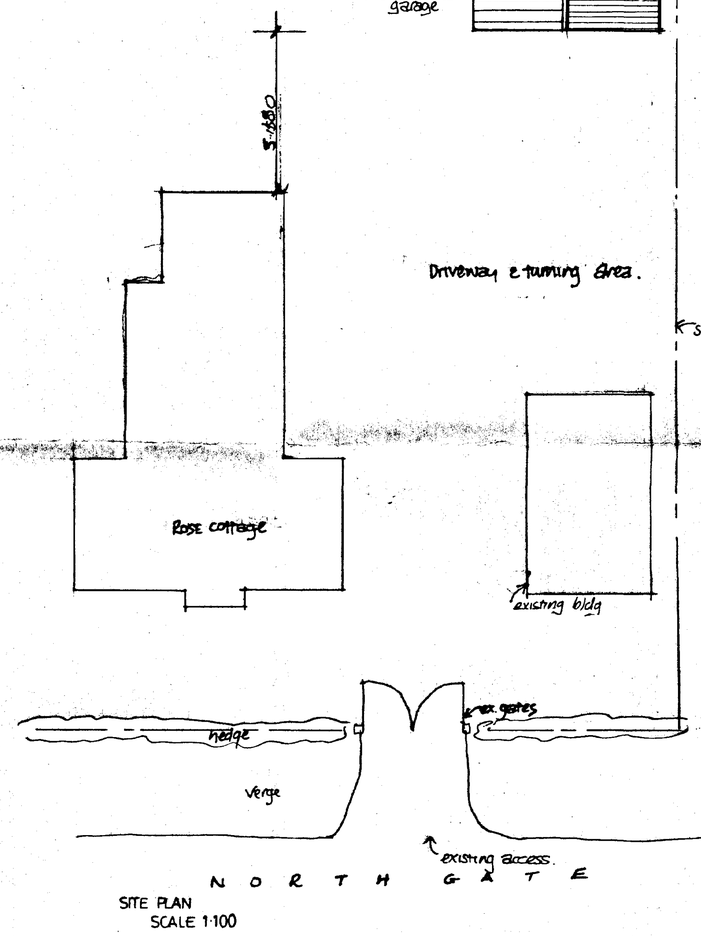

SITE PLAN
SCALE 1:100

DETERMINED PLAN

SOUTH HOLLAND DC
HOUSING & PLANNING
25 JUN 2001
Ref. H/0377/01

PROJECT: PROPOSED DOUBLE GARAGE
ROSE COTTAGE, NORTHGATE,
PINCHBECK, LINCS.

CLIENTS: Mr GREGORY.

SCALE: 1:50 DATE: JUNE, 2001.