

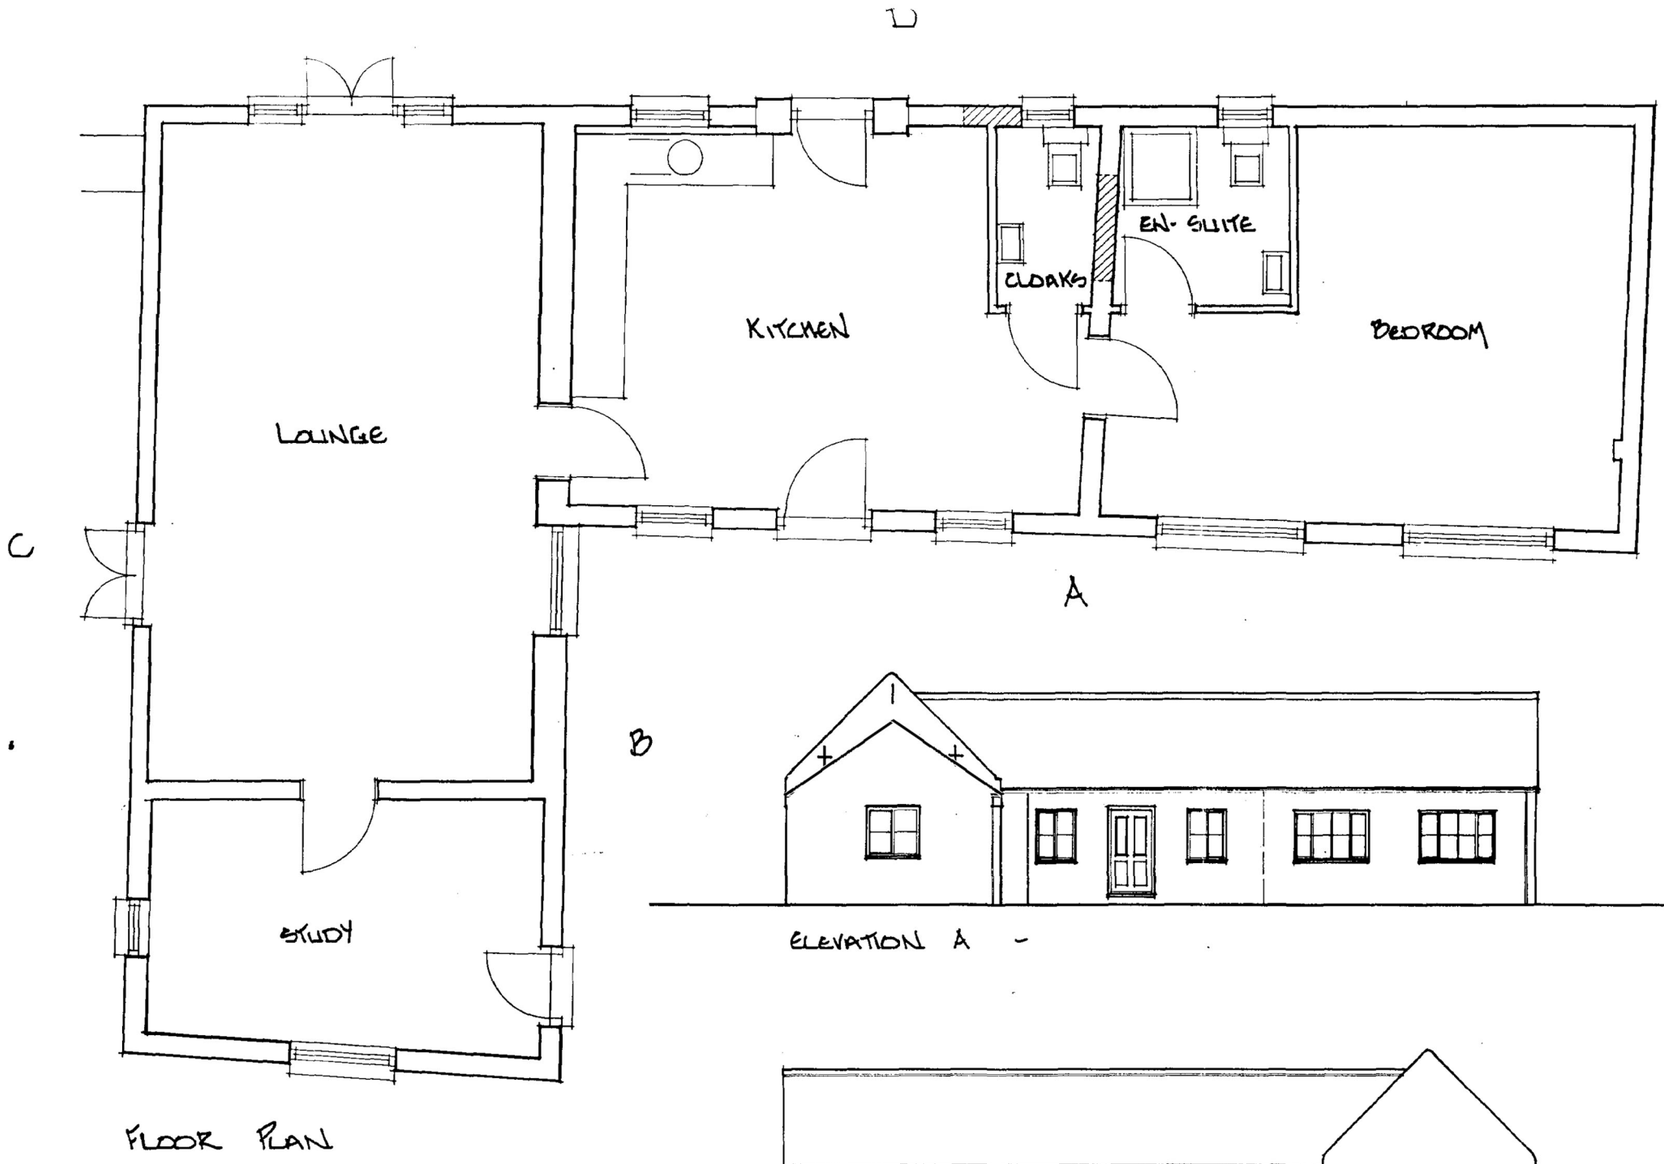


FLOOR PLAN

ELEVATION A -

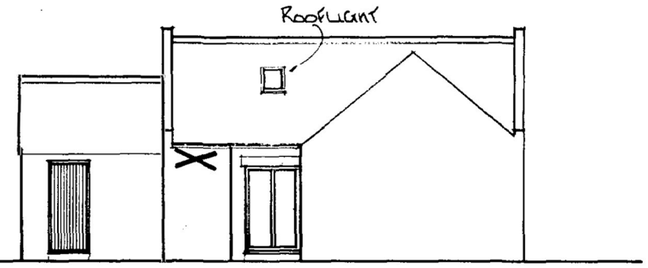

ELEVATION B

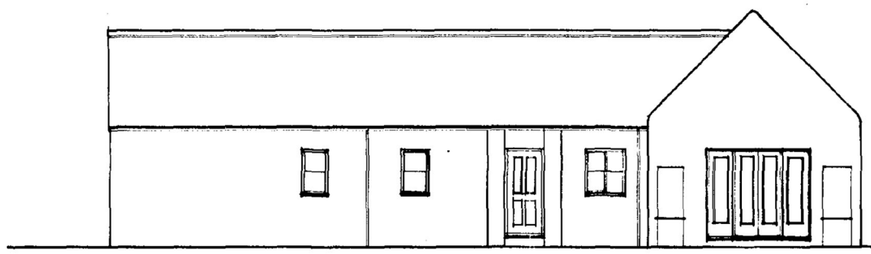

ELEVATION C



ELEVATION D

	Client Anglia UK Ltd	**Project** Change of use Willowlea Barn, Pinchbeck	**Drawing** Floor plan and elevations	**Job Number** 823-32	**Drawing Number** 823-32_FP_GA01	**Date -** 13/09/24 **Drawn By -** WW **Checked By -** LMS	Tel: 01529 421646 Email: admin@rdc-landplan.co.uk Web: www.rdc-landplan.co.uk rdc Robert Doughty Consultancy