

All site dimensions to be checked before work commences.

Roof finish:
Sandtoft Old English Pantile colour natural red.
Roof pitch 50°.

Walls:
Marshalls Flemish Blend facing brickwork

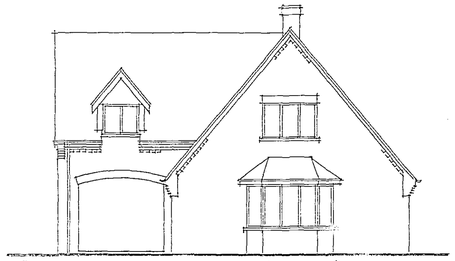


FRONT ELEVATION (SOUTH)

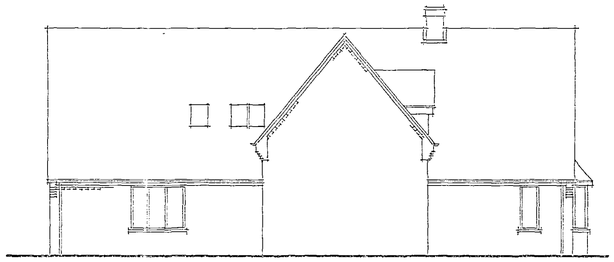


WEST ELEVATION





NORTH ELEVATION

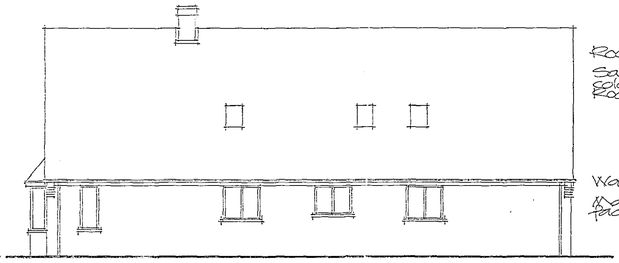


EAST ELEVATION

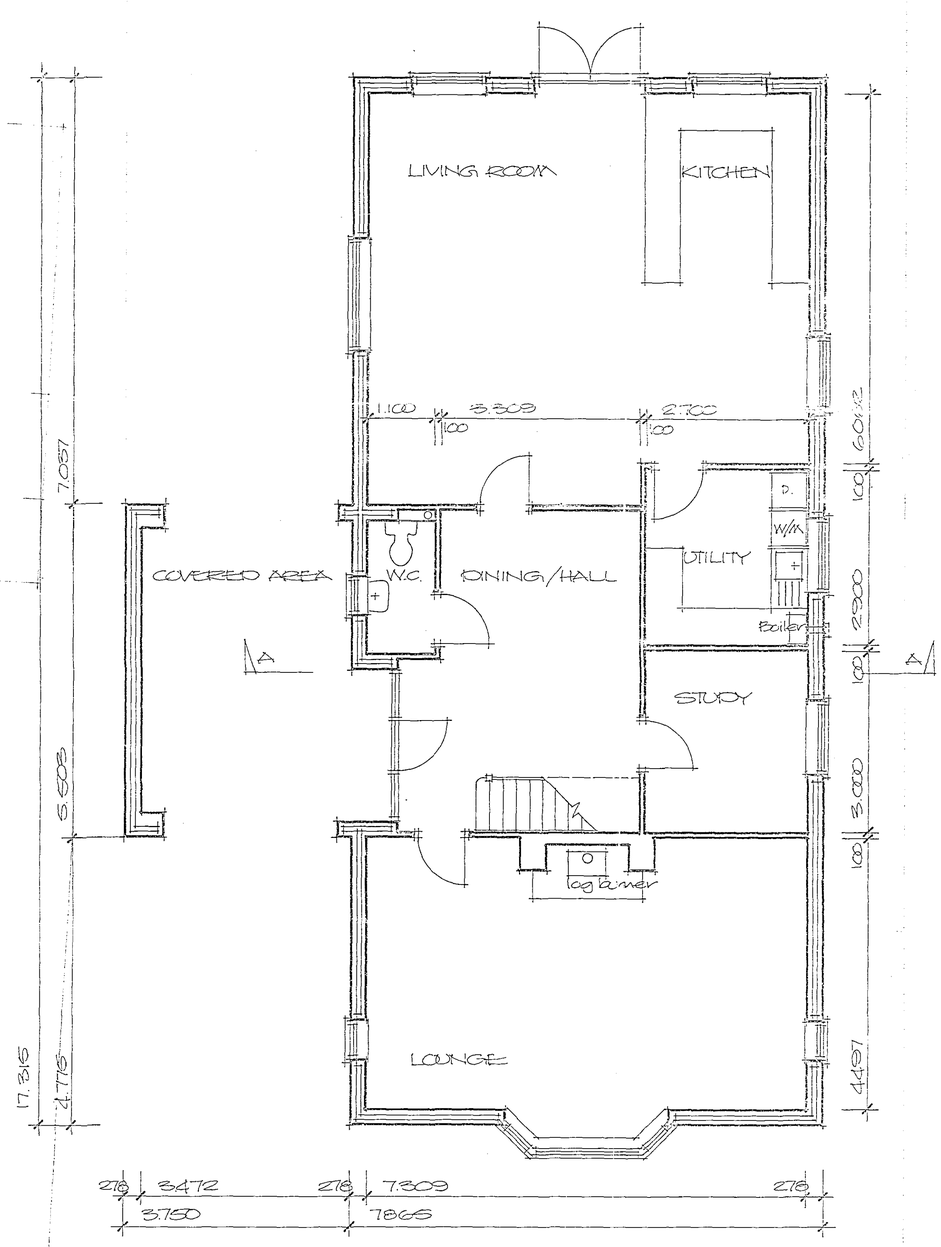

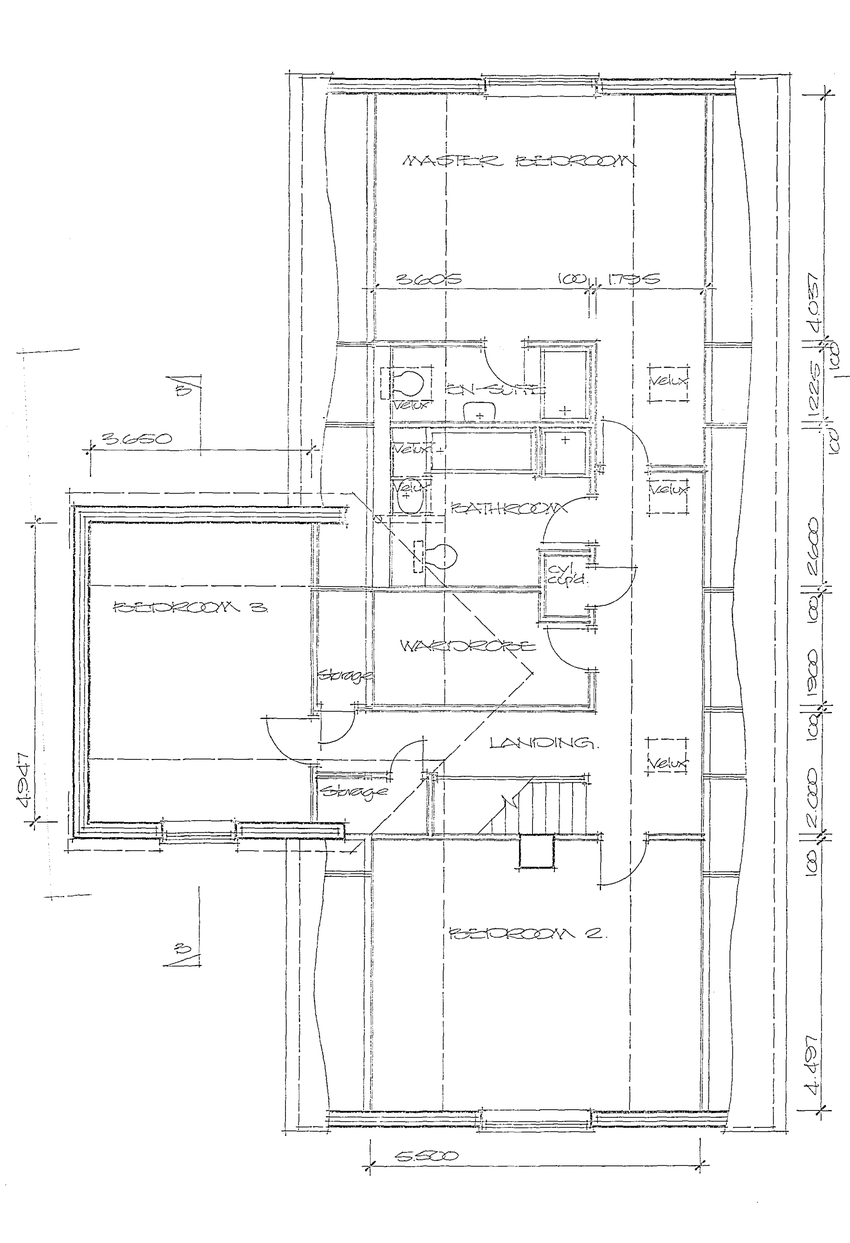

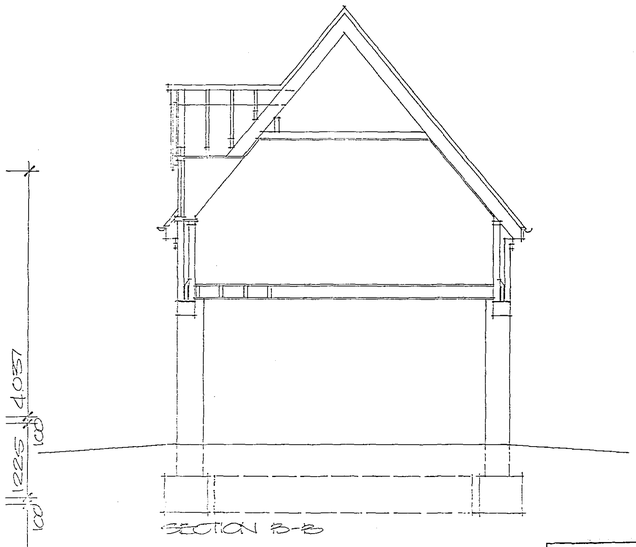

SECTION B-B

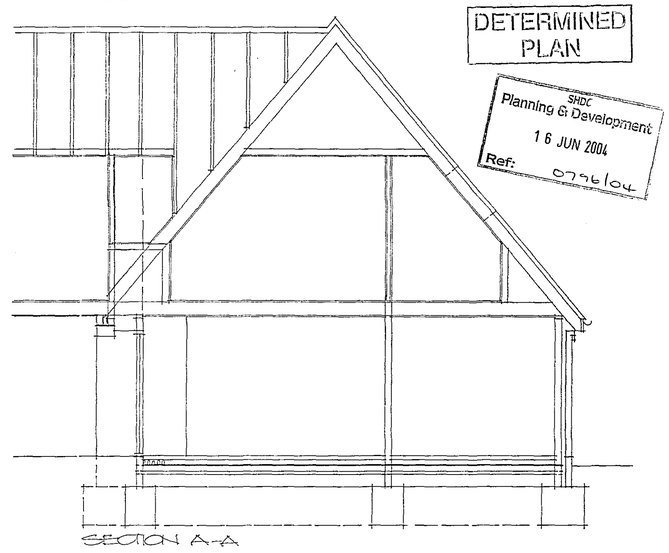

SECTION A-A

DETERMINED PLAN

SHDC Planning & Development
16 JUN 2004
Ref: 0796/04

Project
PROPOSED CHALET BUNGALOW AND GARAGE NORTHGATE, WEST PINCHBECK, SPALDING.

Client
MR & MRS C. WARREN

ALAN HORNSBY
ARCHITECTURAL SERVICES
'Little Acre'
Peak Hill, Cowbit,
Spalding, Lincs. PE12 6AW
Tel. Holbeach (01406) 380591

Scale 1:50/1:100
Drg. no. 04/36/01.
Date June 04

Summit DS(UK) 0096