

Do not scale off this drawing


All site dimensions to be checked before work commences.

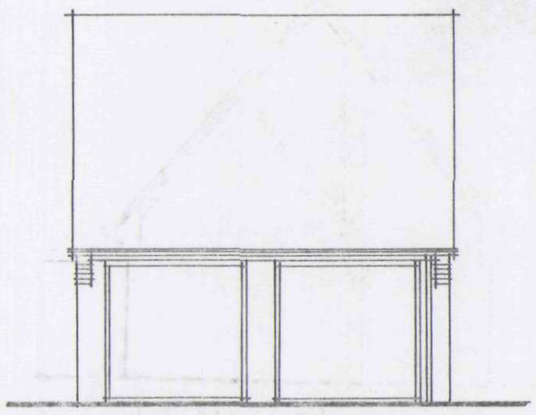


SOUTH ELEVATION

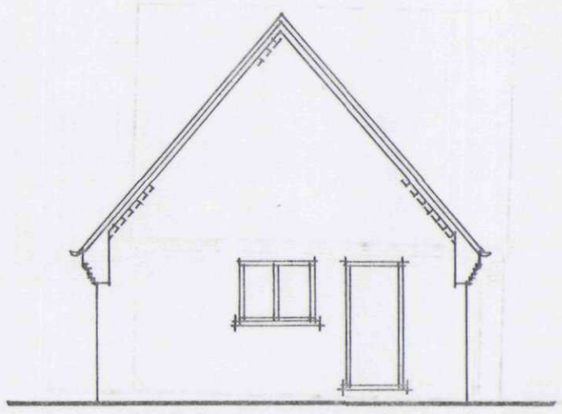


EAST ELEVATION

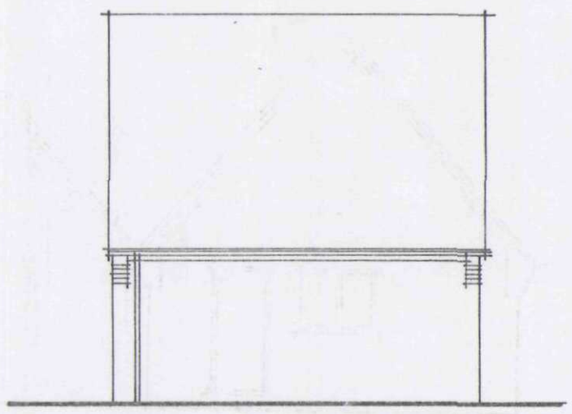


NORTH ELEVATION

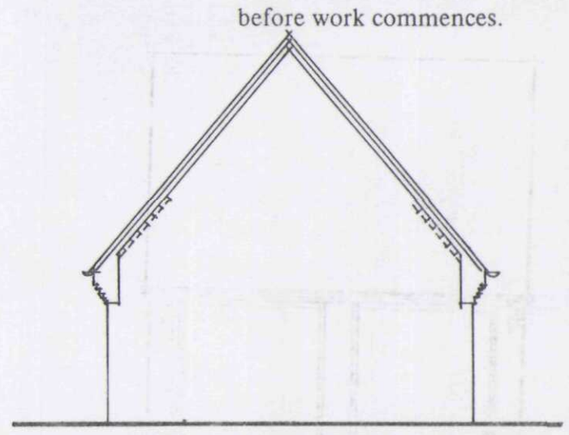


WEST ELEVATION

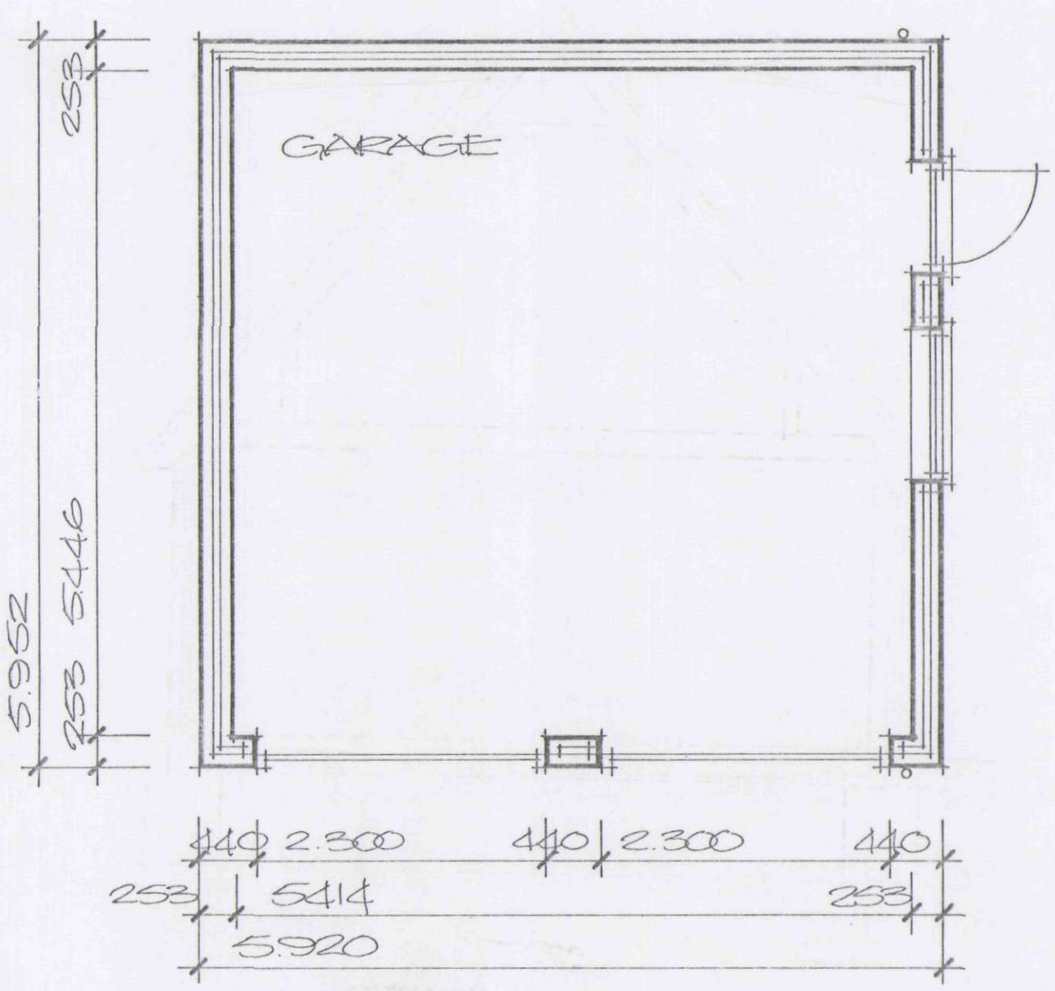


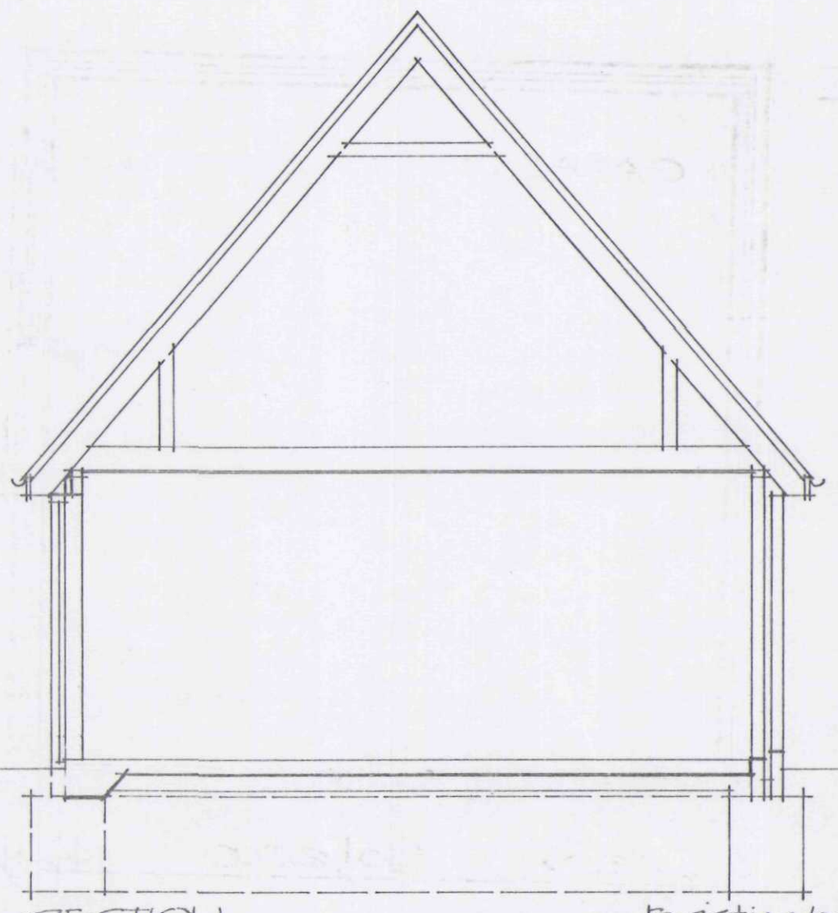

SECTION

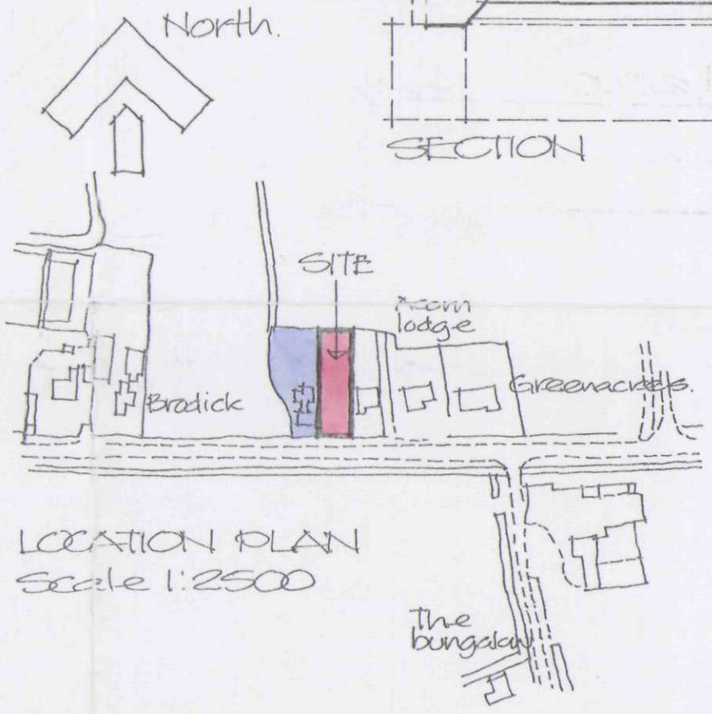

LOCATION PLAN
Scale 1:2500

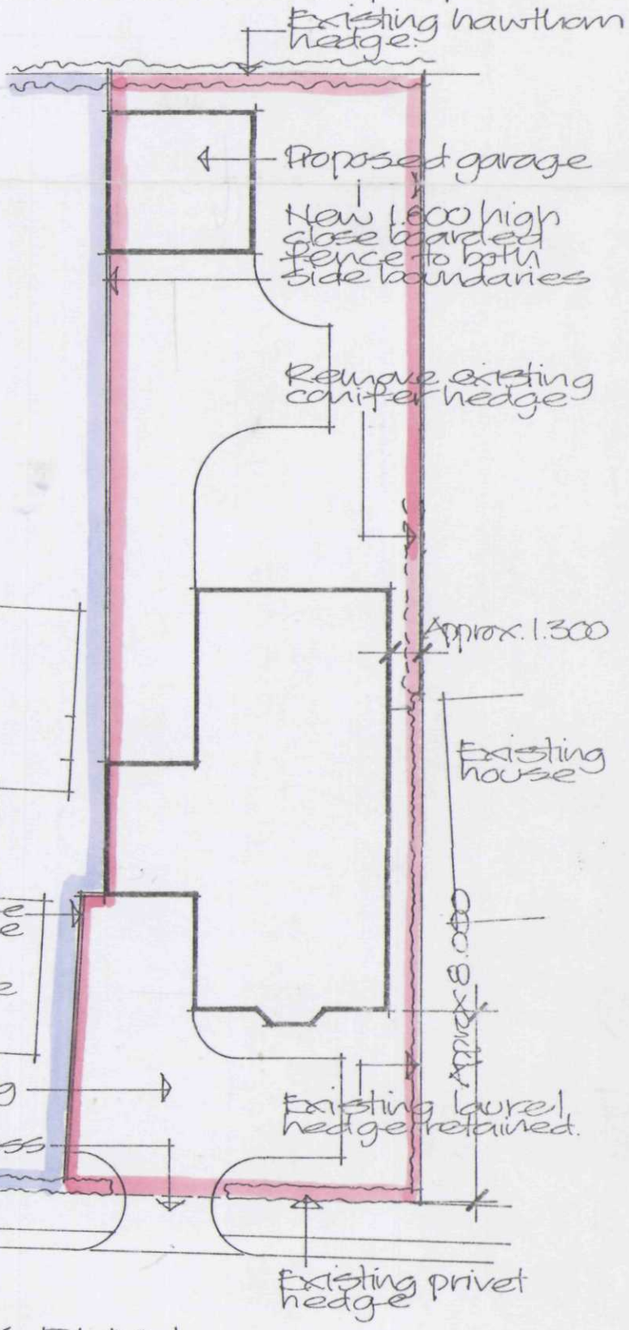

SHDC
Planning & Development
16 JUN 2004
Ref: 0796/04

DETERMINED PLAN

BLOCK PLAN
Scale 1:250

Project
PROPOSED CHALET BUNGALOW AND GARAGE
NORTHGATE,
WEST PINCHBECK,
SPALDING.

ALAN HORNSBY
ARCHITECTURAL SERVICES

'Little Acre'
Peak Hill, Cowbit,
Spalding, Lincs. PE12 6AW
Tel. Holbeach (01406) 380591

Client
MR & MRS C. WARREN

Scale 1:50/1:100

Date June 04

Drg. no.
04/36/02.

Summit DS(UK) 0096