


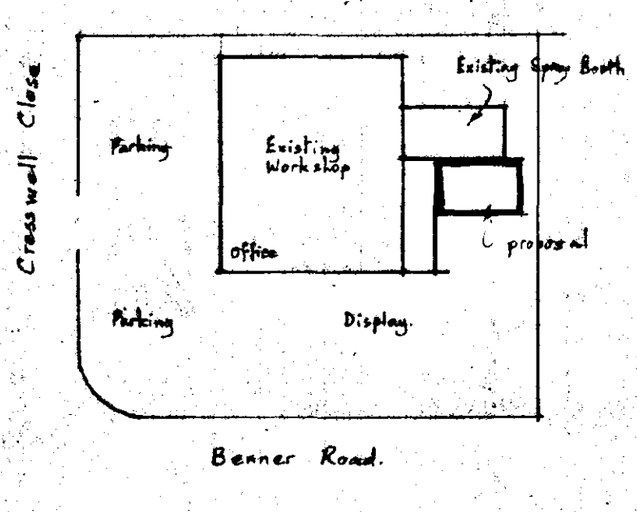


Site Plan

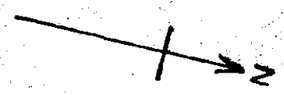


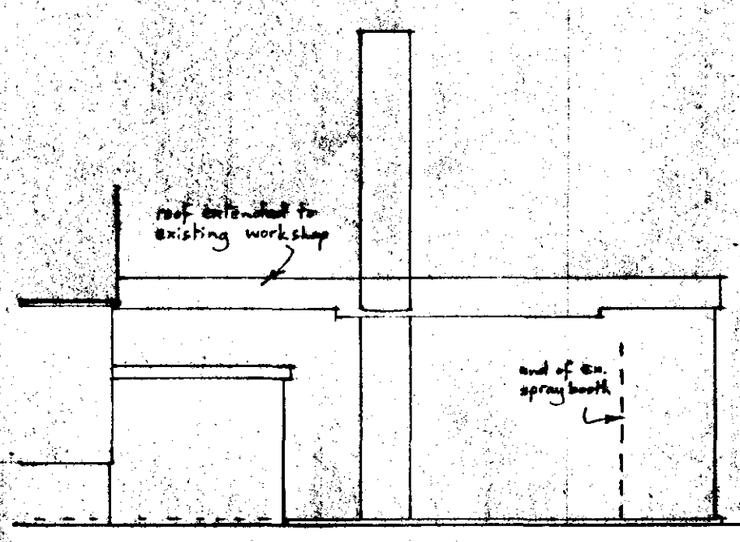


East Elevation.

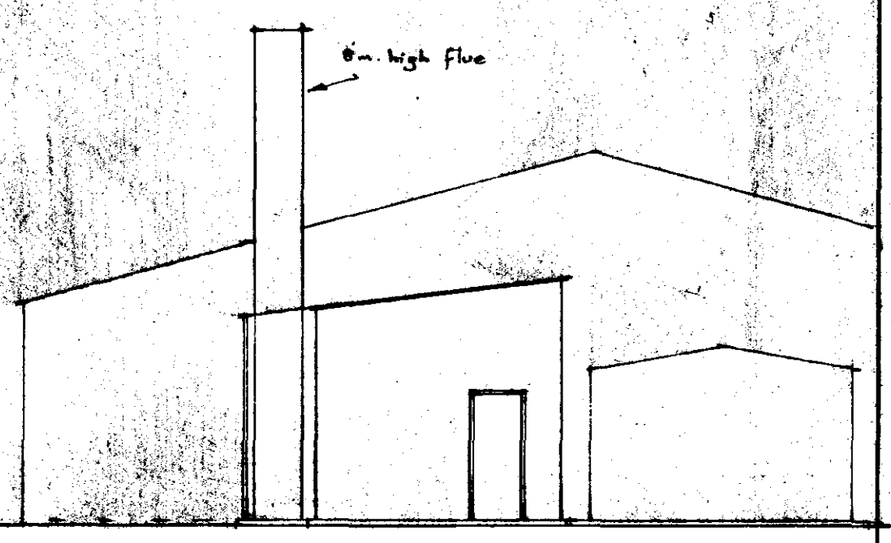

North Elevation

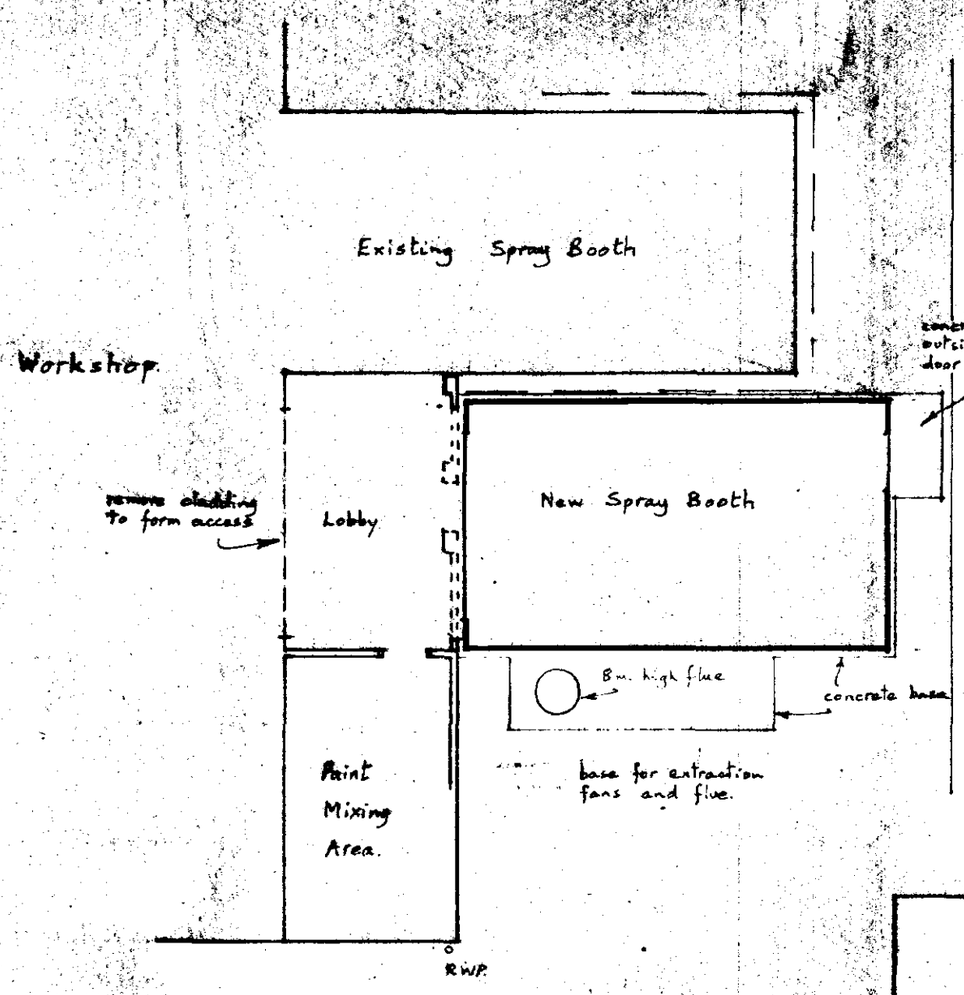

FLOOR PLAN

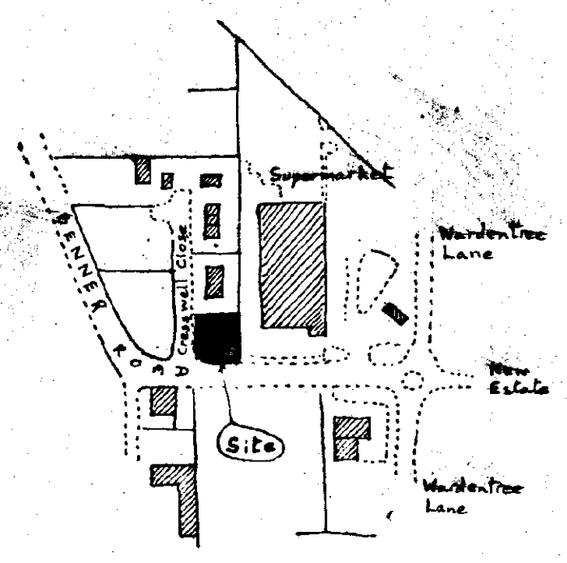

LOCATION

O.S. Map ref TF 25 24

SOUTH HOLLAND DC
HOUSING & PLANNING
9 AUG 1999
Ref: 0802/99

DETERMINED
PLAN

Crowson Motors Ltd.
Cresswell Close,
PINCHBECK, Spalding.
Installation of Prefabricated Spray Booth

Written dimensions to be used in preference to scaled and all measurements to be verified by checking on site.

Scale 1:100

Local Authority Ref.
Planning

Building Regulations

Drawing No. 990729

Date July 1999

A. ROFFE
BUILDING DESIGN & PLANS
1, Green Lane,
SPALDING, Lincs. PE11 2YB
Tel: 01775-723 680 ©

2141 495T