

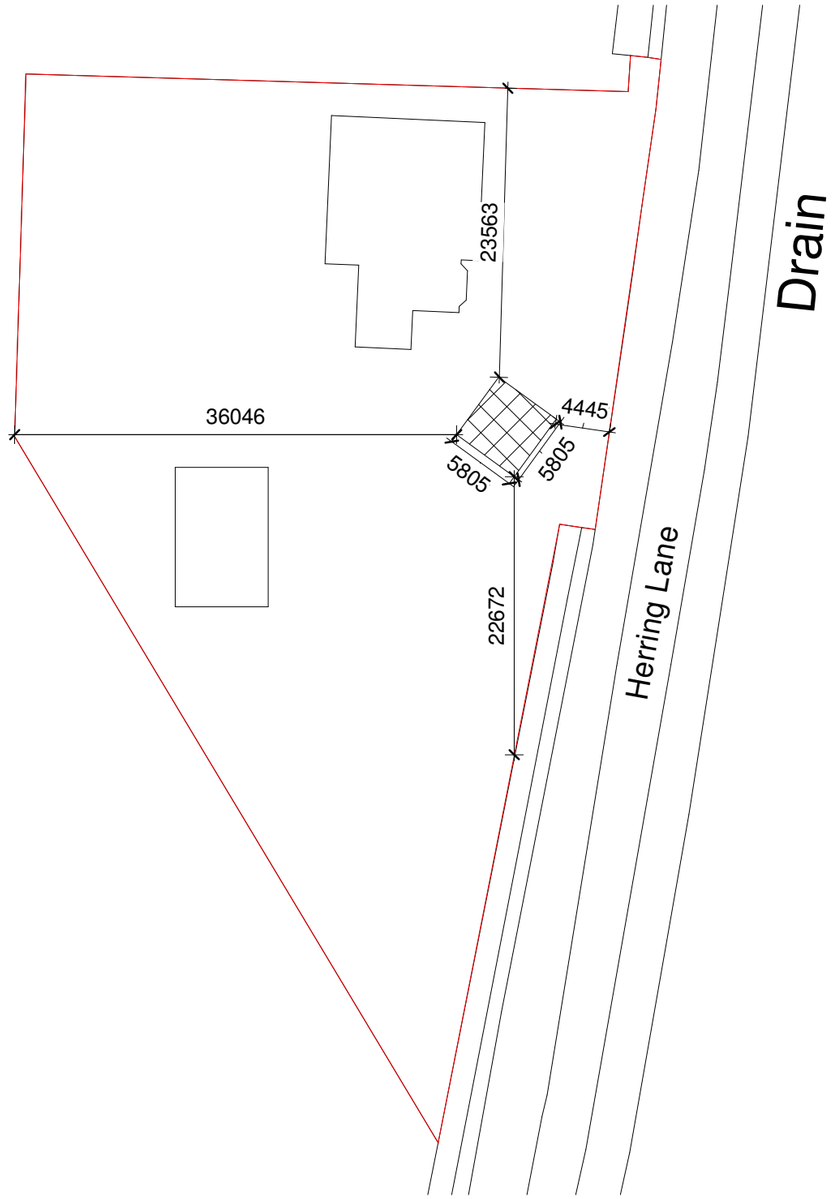


Block Plan
1 : 500

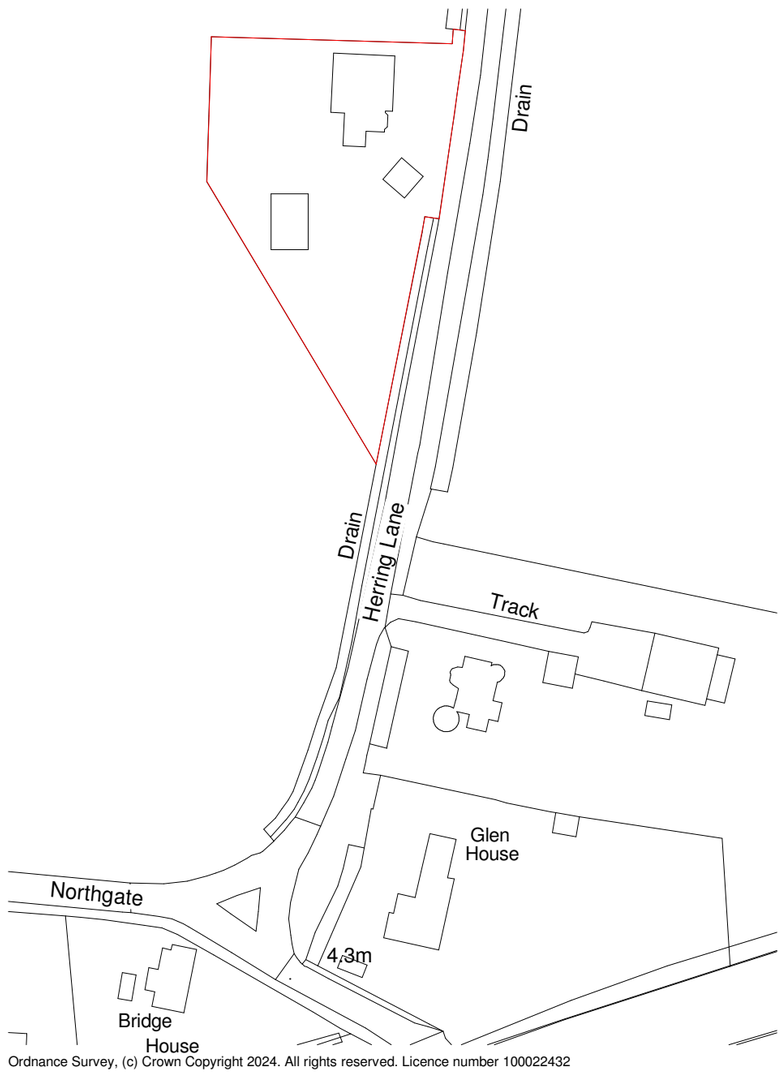

Ordnance Survey, (c) Crown Copyright 2024. All rights reserved. Licence number 100022432

Site Plan
1 : 1250

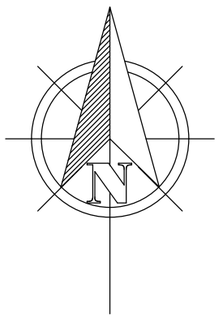



VISUAL SCALE 1:500 @ A1



VISUAL SCALE 1:1250 @ A1

AUSTIN JOHN
ARCHITECTURAL

RUALEN, MILL GREEN ROAD,
PINCHBECK, SPALDING
PE11 3PU

07939 000388
www.austinjohninteriors.co.uk
info@austinjohnltd.co.uk

PROJECT
Proposed Detached Garage
(Retrospective)

SHEET
Site Plan
Block Plan

CLIENT
Mr and Mrs Offord
Lilac House, Herring Lane
Pinchbeck PE11 3ST

Date	DRAWING NUMBER	Scale (@A3)
18/08/26	AJA/1317/26/05	AS SHOWN

Drawn by
HA