
NEW ACCESS TO GLEN AVENUE TO
REQUIREMENTS & SPECIFICATION OF L. C. C. HIGHWAYS DEPARTMENT.

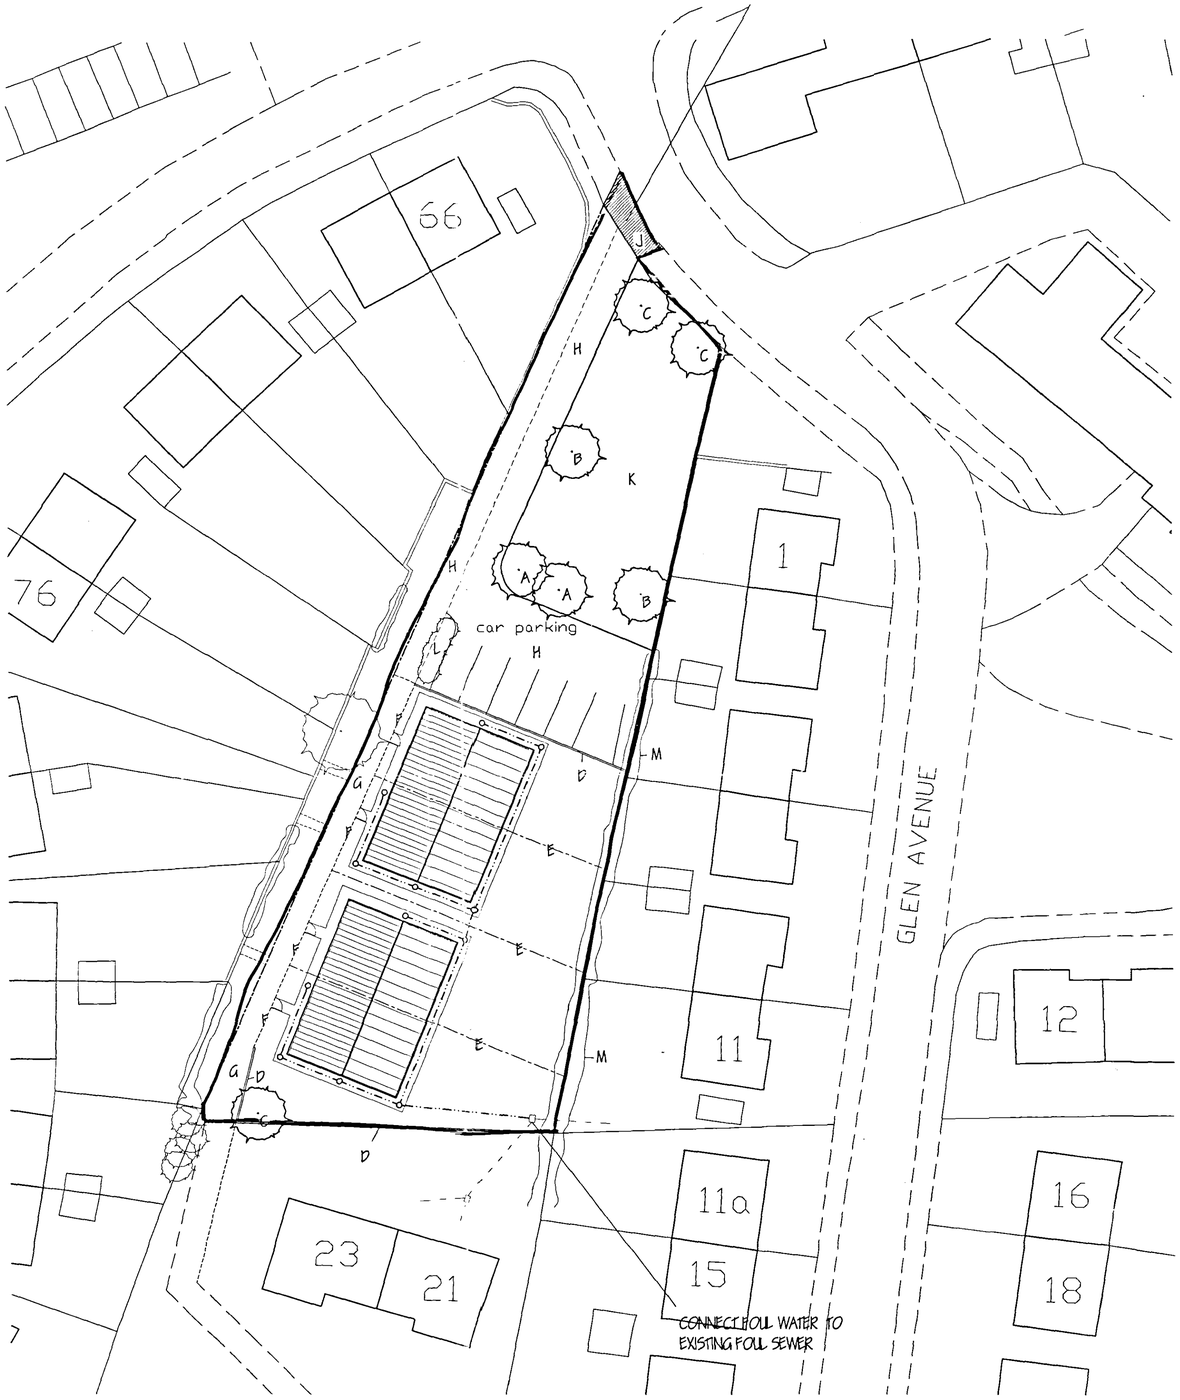

SITE PLAN
1/250

NOTE: DPC LEVEL OF NEW DWELLING TO BE APPROXIMATELY 150MM ABOVE FRONTAGE ROAD [GLEN AVENUE]

PRIVATE DRIVE & CAR PARKING AREA TO REQUIREMENTS OF L. C. C. HIGHWAYS DEPARTMENT.
- TO BE GRAVEL SURFACED WITH KERB EDGINGS.

RAINWATER DISPOSAL TO
BRICK RUBBLE SOAKAWAYS.

LANDSCAPING, TREE PLANTING & FENCING SCHEME.

A - SILVER BIRCH (BETULA PENDULA) FEATHERED
B - HAWTHORN (CRATAEGUS LAEVIGATA) FEATHERED
C - WHITEBEAM (SORBUS ARIA) FEATHERED
D - 1.8 METRE HIGH VERTICAL CLOSE BOARDED FENCE
E - CONCRETE POST & WIRE BOUNDARY FENCE
F - FRONTAGE TIMBER 'WICKET' FENCE WITH GATE
G - 1.8 METRE WIDE CONCRETE FOOTPATH
H - GRAVEL ACCESS ROADWAY WITH KERB EDGINGS
J - ACCESS & DROP KERBS TO GLEN AVENUE
K - EXISTING GRASSED OPEN SPACE TO BE RETAINED
L - LOW SHRUBS
M - EXISTING MIXED HEDGE

All planting to be in accordance with BS 4428:1989 and amendment No. 1 (1991)

All trees to be planted with minimum 0.6m plastic mulch mat and to be staked, tied and tubed.

1/3 to ½ bag of peat free tree and shrub planting compost to be incorporated into backfill for each tree hole.

NORTH



© Crown Copyright 2006. All rights reserved. Licence number 100020449

LOCATION PLAN
1/1250

- 9 JUN 2006
Ref: 0809/66

DETERMINED
PLAN

ref.	revision	date

G. R. MERCHANT LTD. GRM
I.ENG AMICE FIWO

ARCHITECTURAL, STRUCTURAL AND LAND DRAINAGE CONSULTANTS

4 Wrights Mews
12A Park Road, Holbeach,
Spalding, Lincs. PE12 7EE
Tel: 01406 490800
Fax: 01406 426744
E-Mail: gr.merchant@btconnect.com

Project
SHDC-NEW BUILD PROGRAMME 2006/07.
GLEN AVENUE,
PINCHBECK,
SPALDING, LINC'S.

Client
SOUTH HOLLAND DISTRICT COUNCIL

Drawing
2 No - PAIRS OF TWO BEDROOM BUNGALOWS
SITE & LOCATION PLANS.

Job Ref.	Drawing No.
1527-06.	11.
Date	Drawn
MAY '06.	GRM.

Scales
AS INDICATED.

DO NOT SCALE FROM THIS DRAWING

This drawing is copyright and may not be offered, loaned, photographed or used for any other purpose other than that for which it is issued. The General Contractor is to check all dimensions on site and report any discrepancies to the Architect. All details shown on this drawing including foundations are based upon typical site conditions relayed to this area. No responsibility can be accepted for abnormal conditions which may be discovered during construction unless reported to the Architect as built. Materials and workmanship are to comply with the relevant British Standard Specifications or Codes of Practice and the latest Building Regulations. Figured dimensions are to be taken in preference to scaled dimensions. The Contractor is to be responsible for the correct setting out of the building and for the accuracy of all dimensions contained and does not purport to constitute a full specification of the works. It is solely for the purpose of obtaining Planning / Building Regulation approval. This drawing need not be used as a contract document alone. The works will not be supervised or inspected on site by G R Merchant or any representative thereof. It is the client or their appointed agents responsibility to control workmanship, substitution of materials, adherance to specification, variations to contract etc. All materials to be new unless otherwise stated and all components and materials etc. to be used fitted and installed etc. in strict accordance with manufacturers instructions and relevant code of practice. Materials shall conform to appropriate British standard specifications or BBA certificate or Buildcert guide requirement. The Employer / Client shall ensure that the selected contractor is conversant with and adopts all measures necessary to achieve compliance with Health and Safety legislation for Building sites and Work places. The Employer / Client is advised that should the works need to comply with the Construction Design and Management Regulations an Independent Planning Supervisor will be required. The works shall comprise of all that is shown on the drawing and details. Work that may not specifically be shown but may be reasonably inferred as necessary to carry out the works shall be deemed to be included. It is the site / land owners responsibility to be aware of the Party Wall etc. Act 1996 when building in close proximity to adjoining neighbours boundaries.