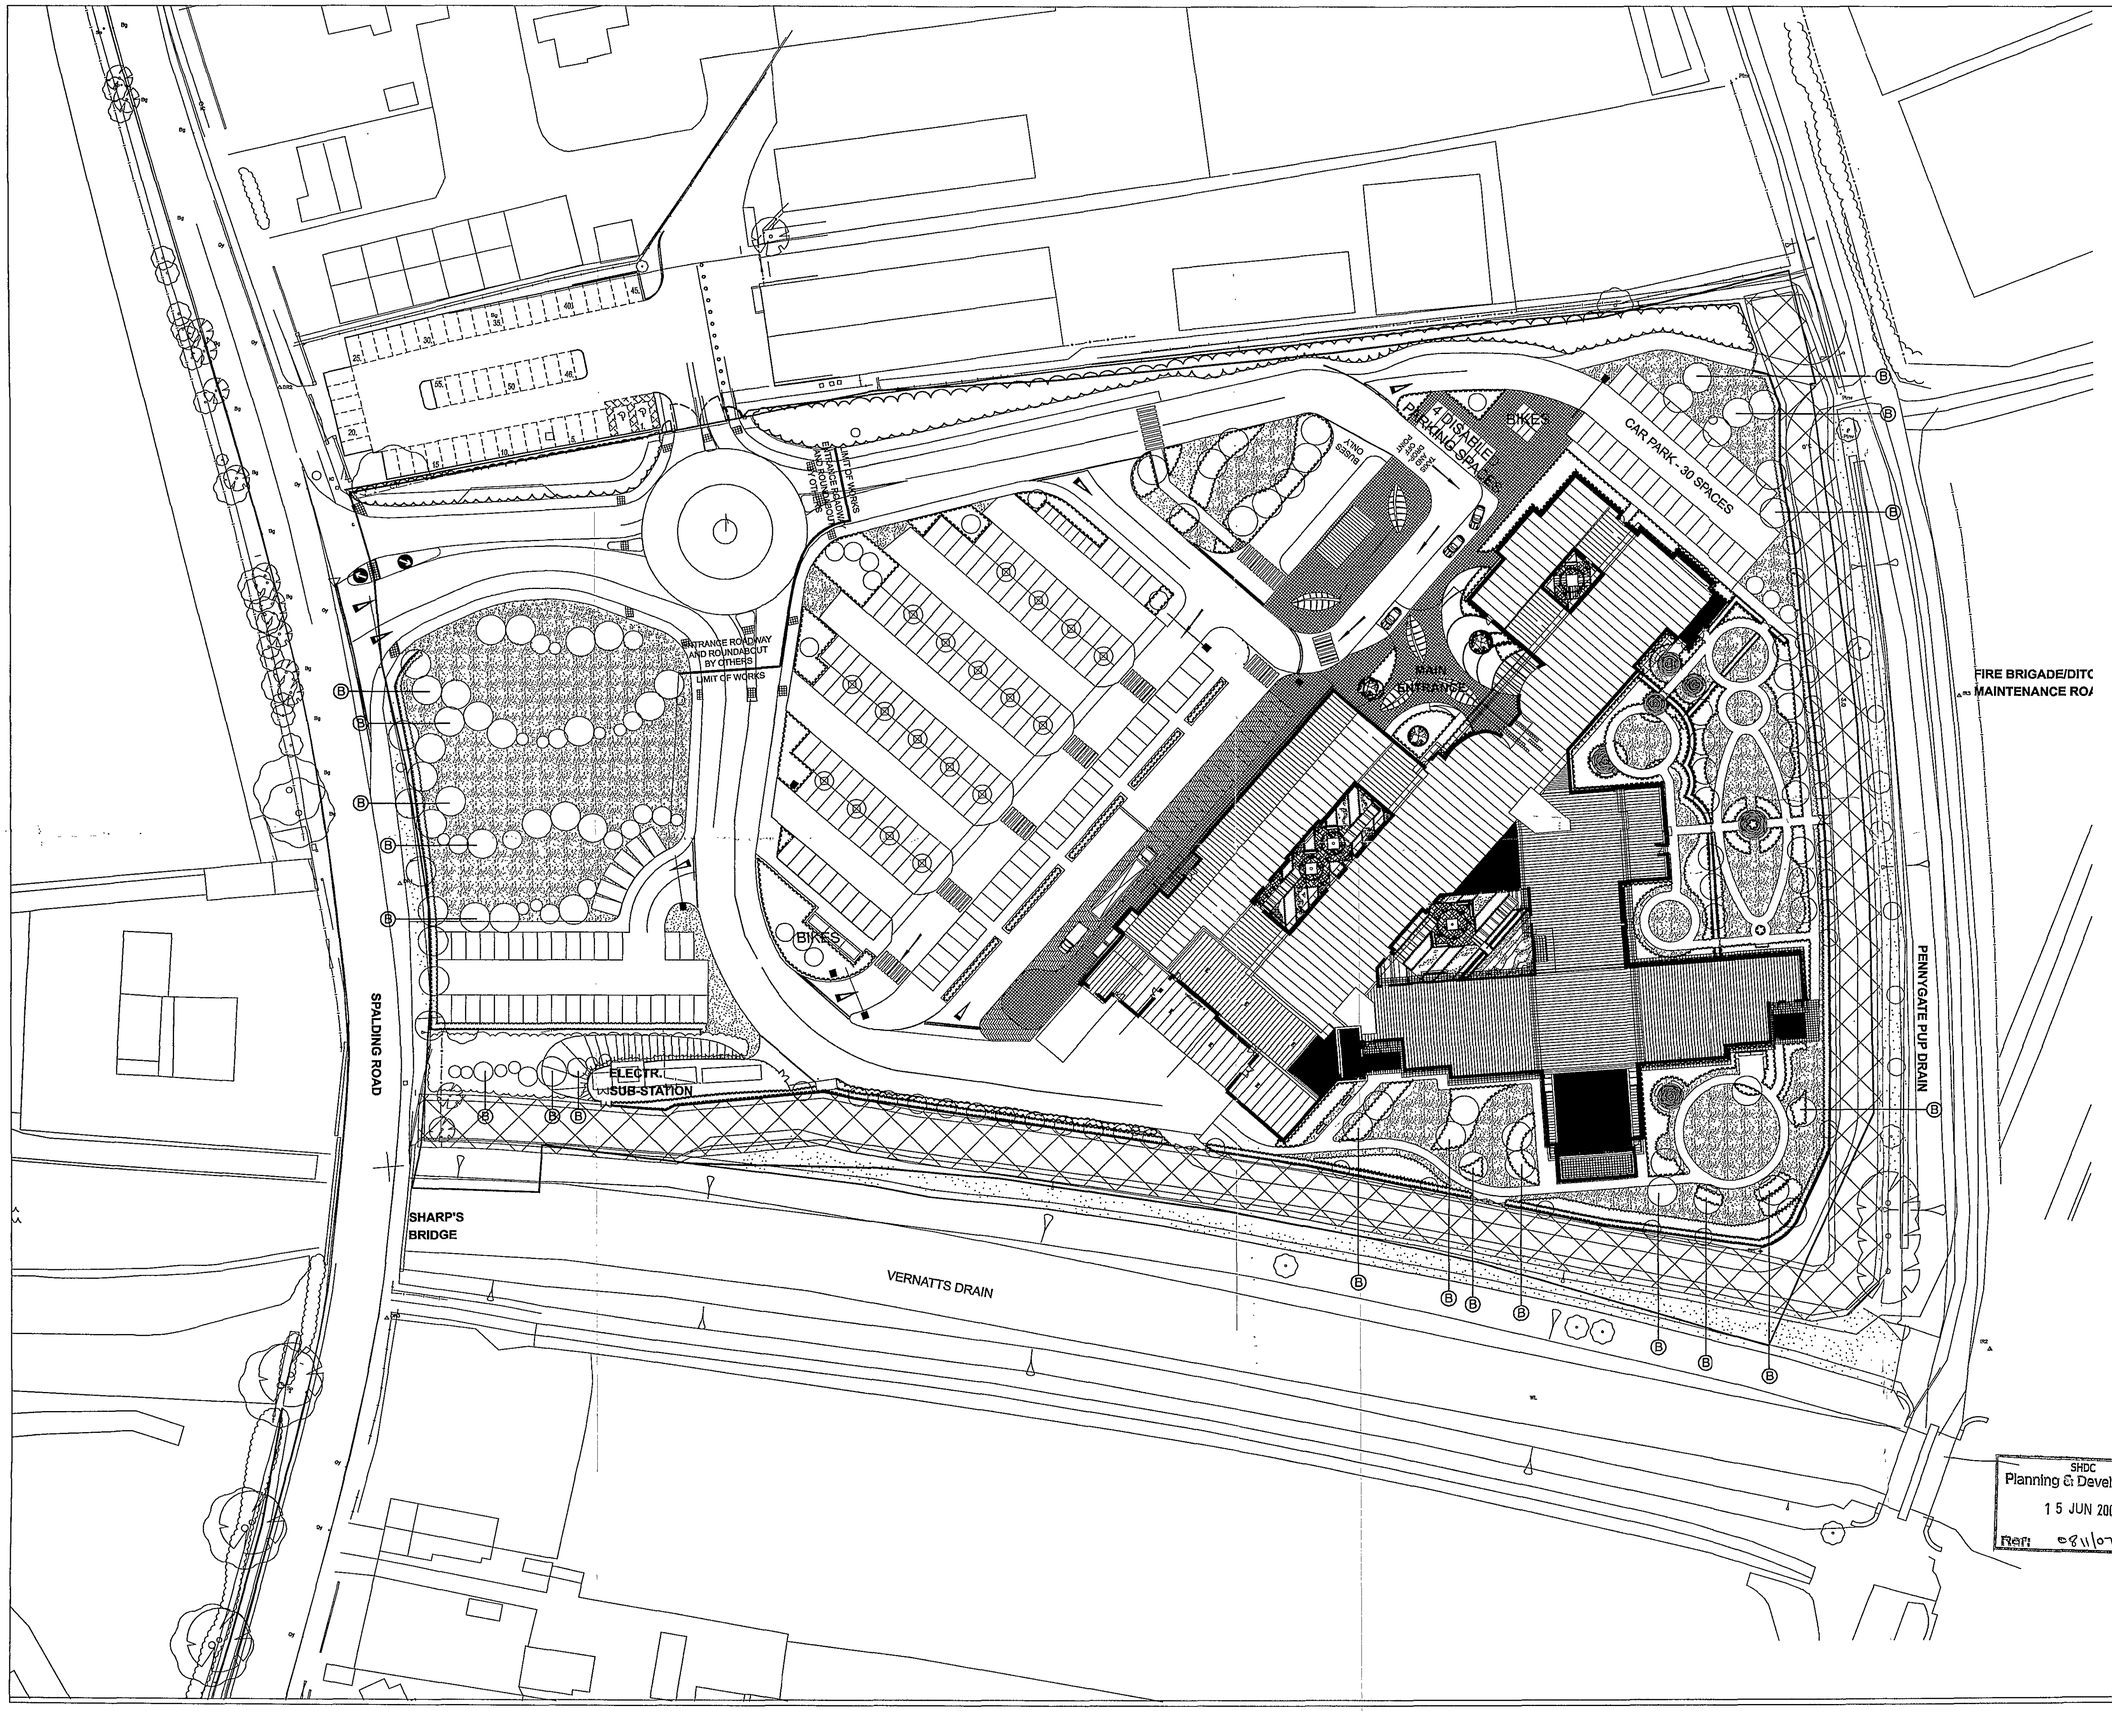


Do not scale this drawing
Landscape Architects to be notified of discrepancies in figured dimensions from site
This drawing is copyright

amendments

A	GENERAL REVISIONS SITE WIDE	24.02.06
B	AMENDED TO SUIT REVISED ENGINEERING LAYOUT	13.03.06
C	AMENDED TO SUIT ARCHITECTS COMMENTS	14.03.06
D	AMENDED TO SUIT REVISION 6 OF ARCHITECTS SITE PLAN	04.07.06
E	SCHEME AMENDED TO SUIT REVISED GROUND FLOOR PLAN	27.07.06
F	SCHEME AMENDED TO PROVIDE ACCESS FOR MAINTENANCE ACCESS PLATFORM FOLLOWING ARCHITECT'S COMMENTS	30.08.06
G	SCHEME AMENDED TO SUIT ARCHITECTS AND ENGINEERS REVISED LAYOUTS	28.11.06
H	SCHEME UPDATED FOR FINANCIAL CLOSE	10.05.07
I	BAT BOXES MOVED & GENERAL CHANGES FOR CO-ORDINATION WITH ENGINEERS.	22.05.07

KEY

- BLOCK PAVING
- BAT BOXES IN TREES
- SPECIMEN TREES
- NATIVE TREES & SHRUBS
- EXISTING RETAINED TREES
- NATIVE HEDGE
- CLIPPED HEDGING
- AMENITY GRASS
- ORNAMENTAL SHRUBS & GROUNDCOVER
- NO-DEVELOPMENT ZONE
- EPDM PLAY SURFACE
- FEATURE PAVING
- TREE GRILLES
- SLAB PAVING
- ROADS & FOOTPATHS TO ENGINEERS DETAIL
- AGGREGATE
- DECKING
- BIKE SHELTERS
- POST & RAIL FENCE
- SECURITY FENCE
- STREET FURNITURE

SHDC
Planning & Development
15 JUN 2007
Ref: 07/1107

drawing status: INFORMATION

project: SOUTH HOLLAND COMMUNITY HOSPITAL

job number: LP1589

drawing title: LANDSCAPE MASTERPLAN

drawing number: LA/SH/WS/L/90/01

revision	scale	date
I	1:500 at A1	28.11.06

for information / for construction

drawn: PAW auth: JMP date: 10.01.06

fira
The Jewellery Business Centre
66 Spencer Street
BIRMINGHAM, B18 6DA
Tel: 0121 523 1033
Fax: 0121 523 1034
fira landscape architecture and urban design