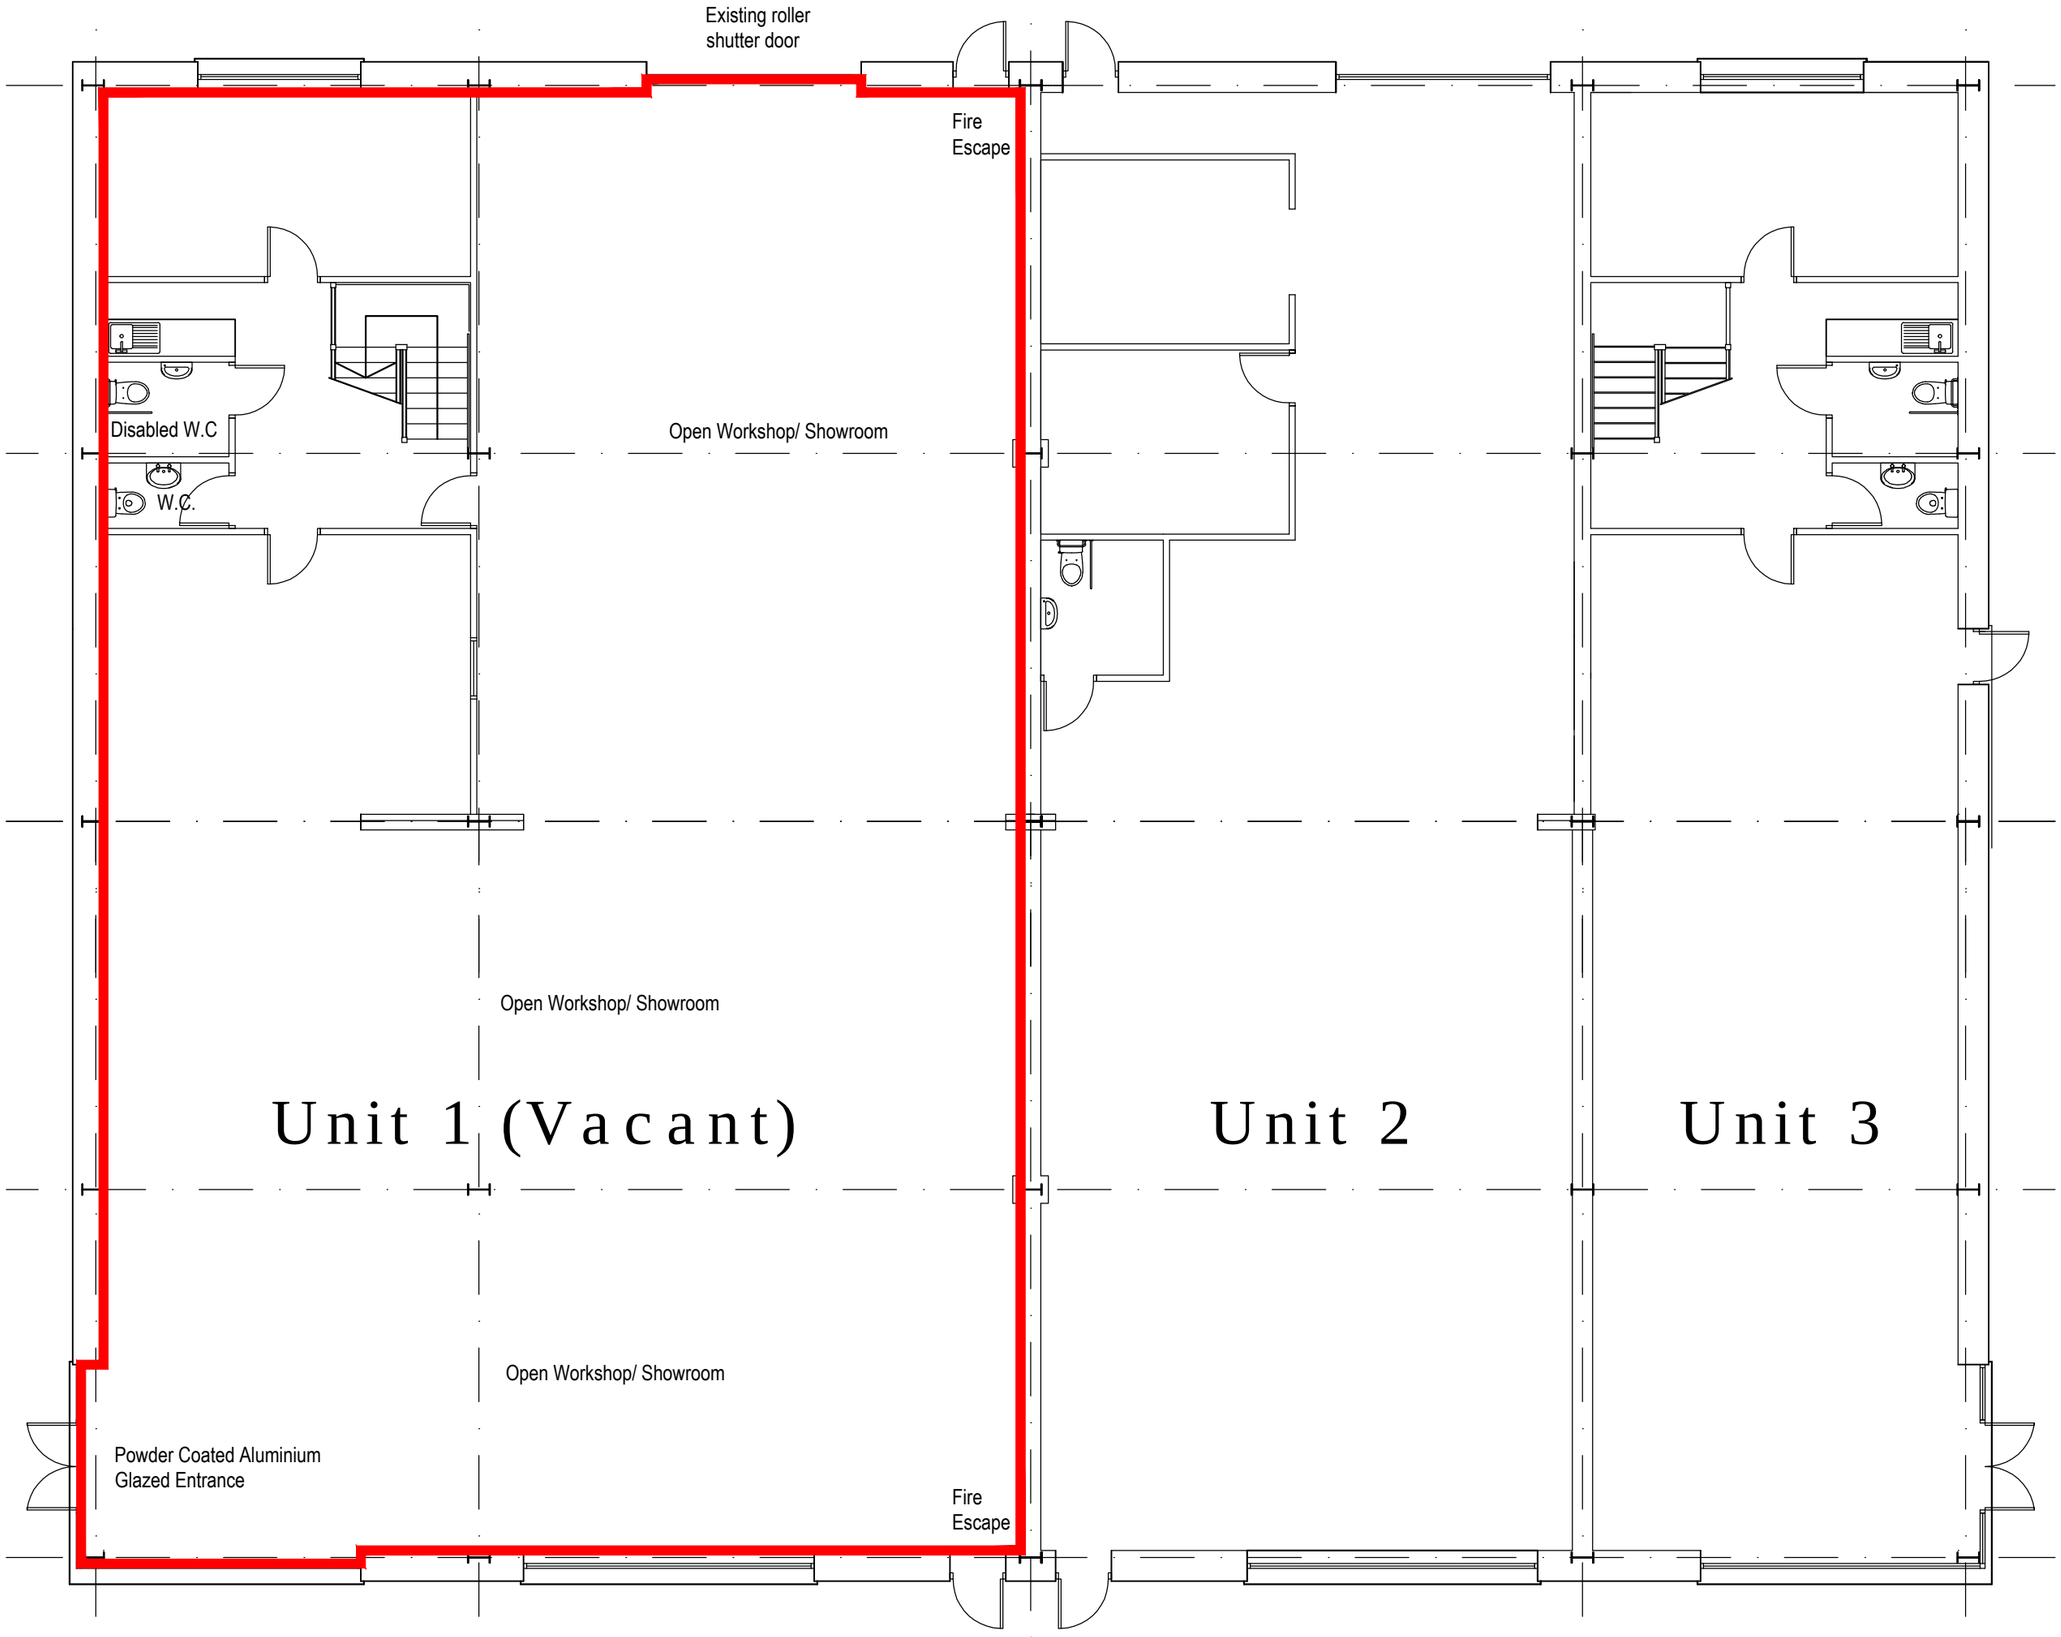


GROUND FLOOR PLAN
1:100 @ A3

CHANGE OF USE

UNIT 1, HAMPSONS LTD, SPALDING


CLIENT:
In 'N' Out

DRAWING TITLE:
Existing Ground Floor

SCALE:
1:100 @ A3

PROJECT / DRAWING NUMBER:
0075/P01
-

Dixon Architecture
www.dixonarchitecture.co.uk
Unit H, Catherine Street Business Center
Warrington, WA5 0LH
Tel: 0333 123 5115

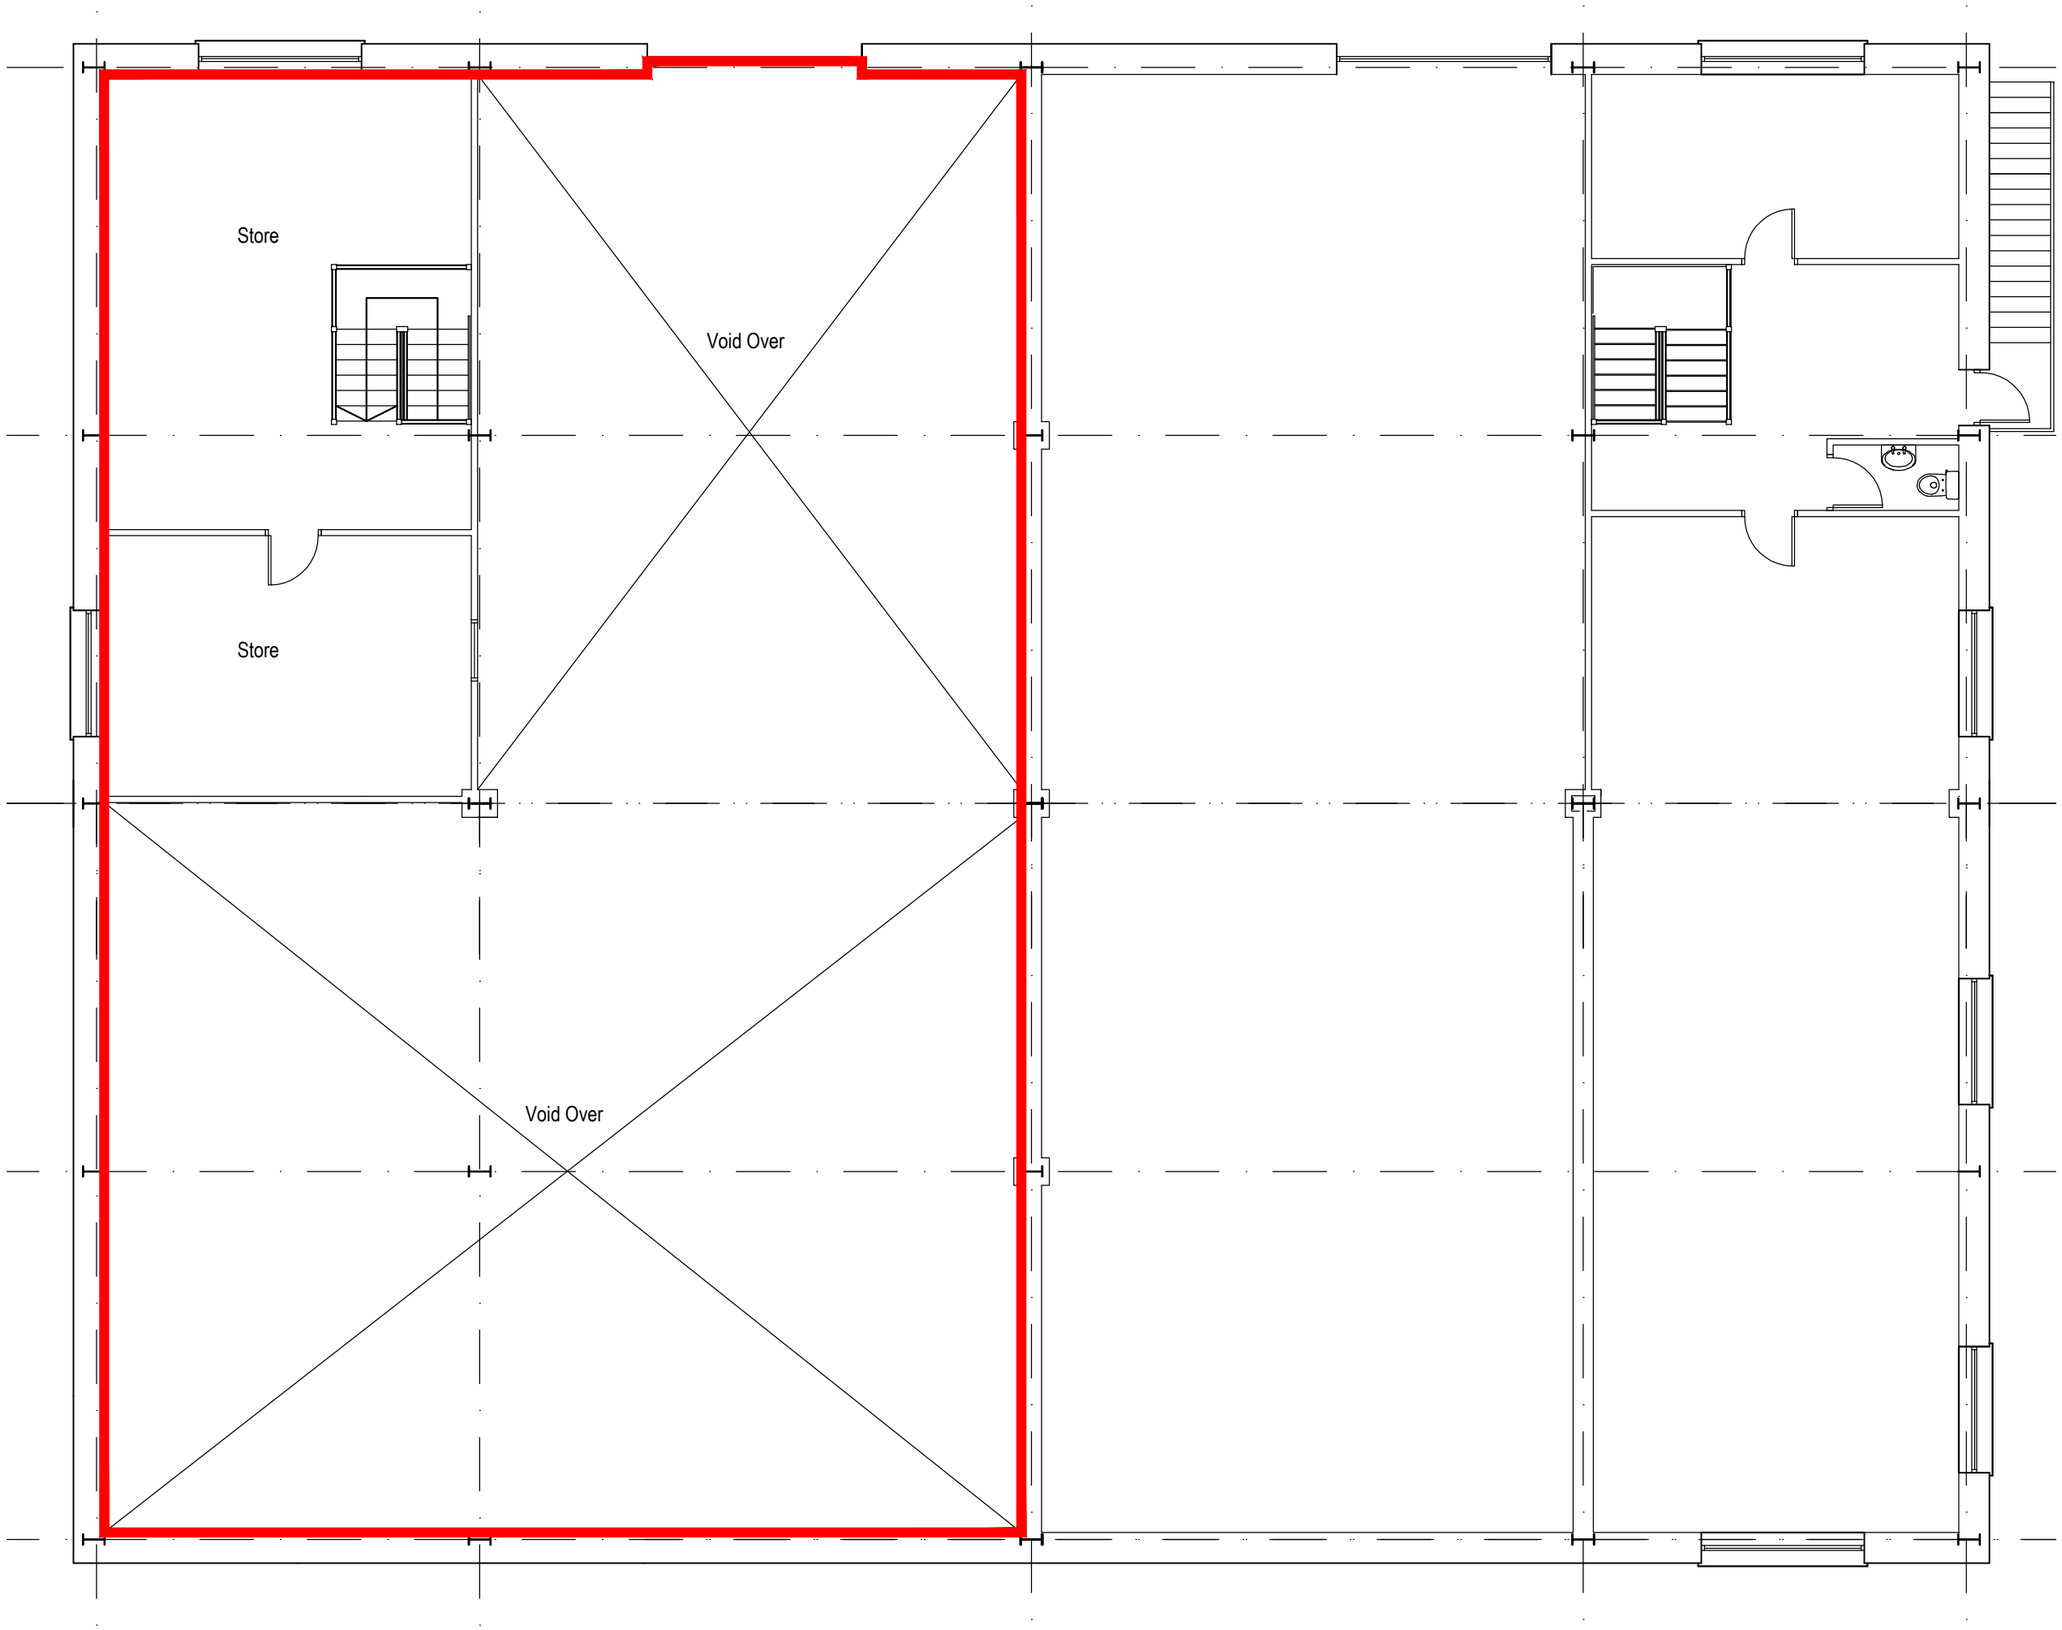

FIRST FLOOR PLAN
1:100 @ A3

CHANGE OF USE


UNIT 1, HAMPSONS LTD, SPALDING

CLIENT:
In 'N' Out
DRAWING TITLE:
Existing First Floor
SCALE:
1:100 @ A3
PROJECT / DRAWING NUMBER:
0075/P02
-

Dixon Architecture
www.dixonarchitecture.co.uk
Unit H, Catherine Street Business Center
Warrington, WA5 0LH
Tel: 0333 123 5115



WARDENTREE LANE ELEVATION
1:100 @ A3

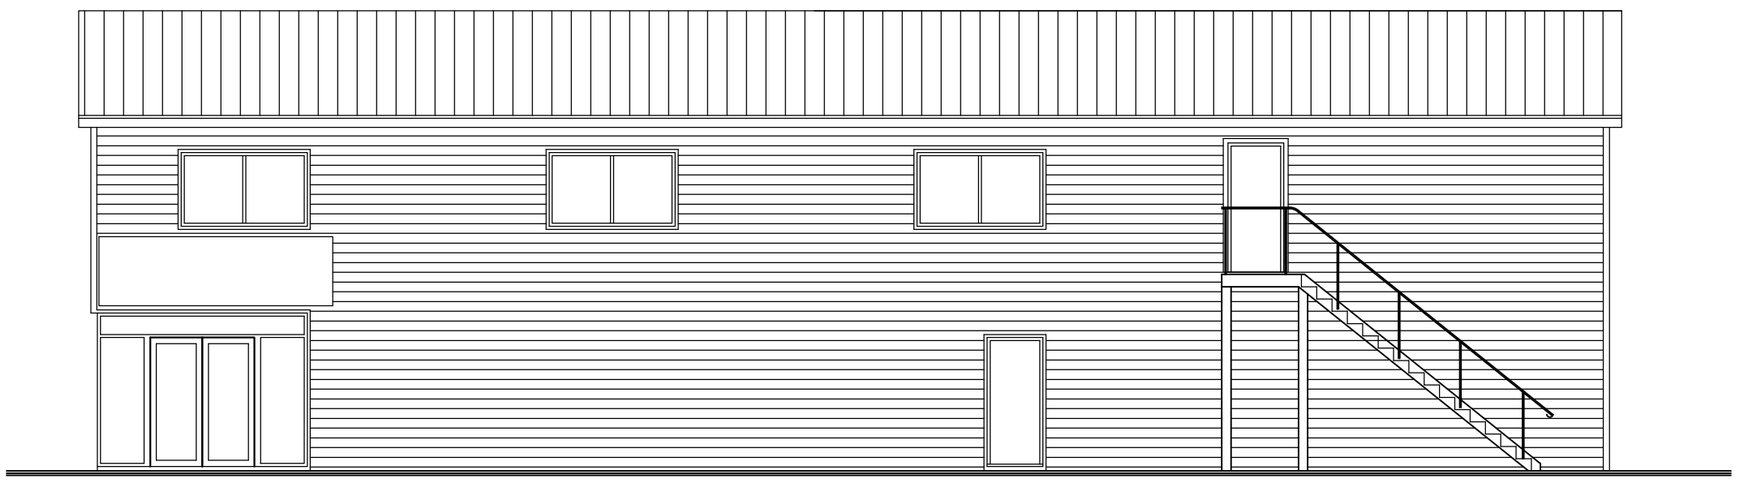

SIDE ELEVATION
1:100 @ A3

CHANGE OF USE

UNIT 1, HAMPSONS LTD, SPALDING


CLIENT:
In 'N' Out
DRAWING TITLE:
Existing Elevations
SCALE:
1:100 @ A3
PROJECT / DRAWING NUMBER:
0075/P03
-

Dixon
Architecture

www.dixonarchitecture.co.uk
Unit H, Catherine Street Business Center
Warrington, WA5 0LH
Tel: 0333 123 5115



APPROACH ELEVATION
1:100 @ A3

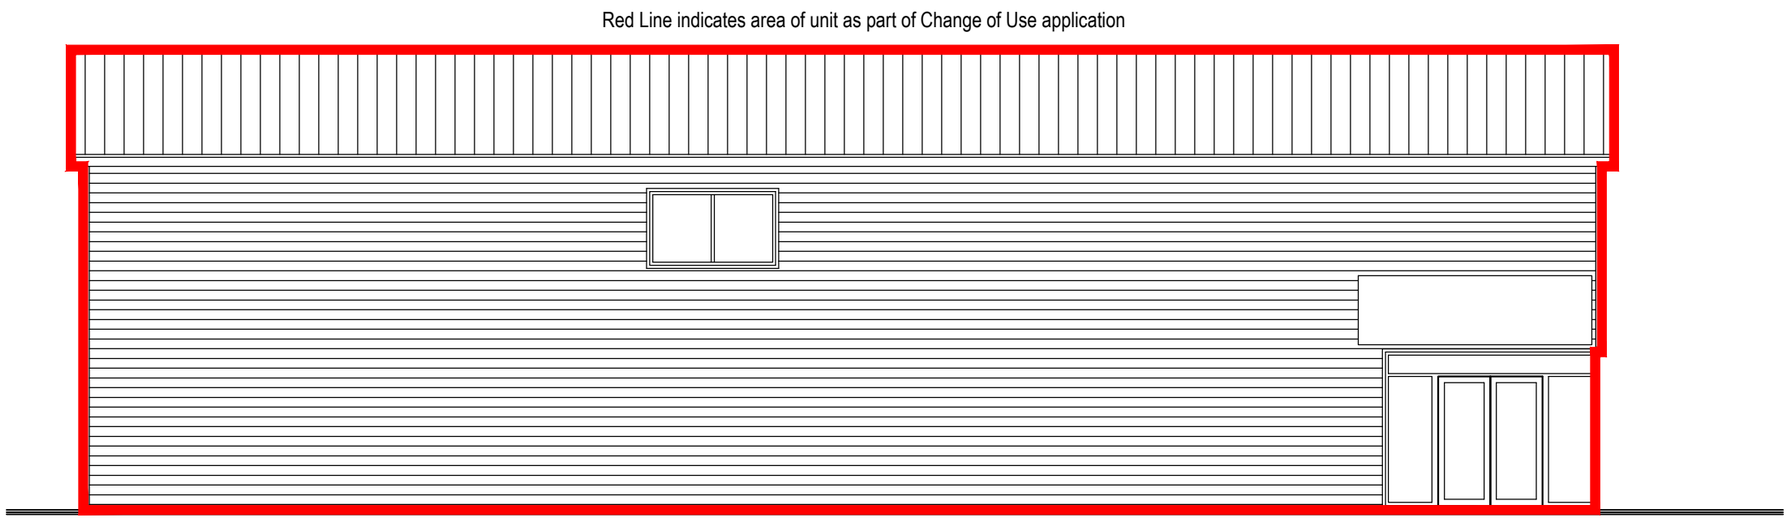

SIDE ELEVATION
1:100 @ A3

CHANGE OF USE

UNIT 1, HAMPSONS LTD, SPALDING

CLIENT:
In 'N' Out
DRAWING TITLE:
Existing Elevations
SCALE:
1:100 @ A3
PROJECT / DRAWING NUMBER:
0075/P04
-

Dixon
Architecture

www.dixonarchitecture.co.uk
Unit H, Catherine Street Business Center
Warrington, WA5 0LH
Tel: 0333 123 5115