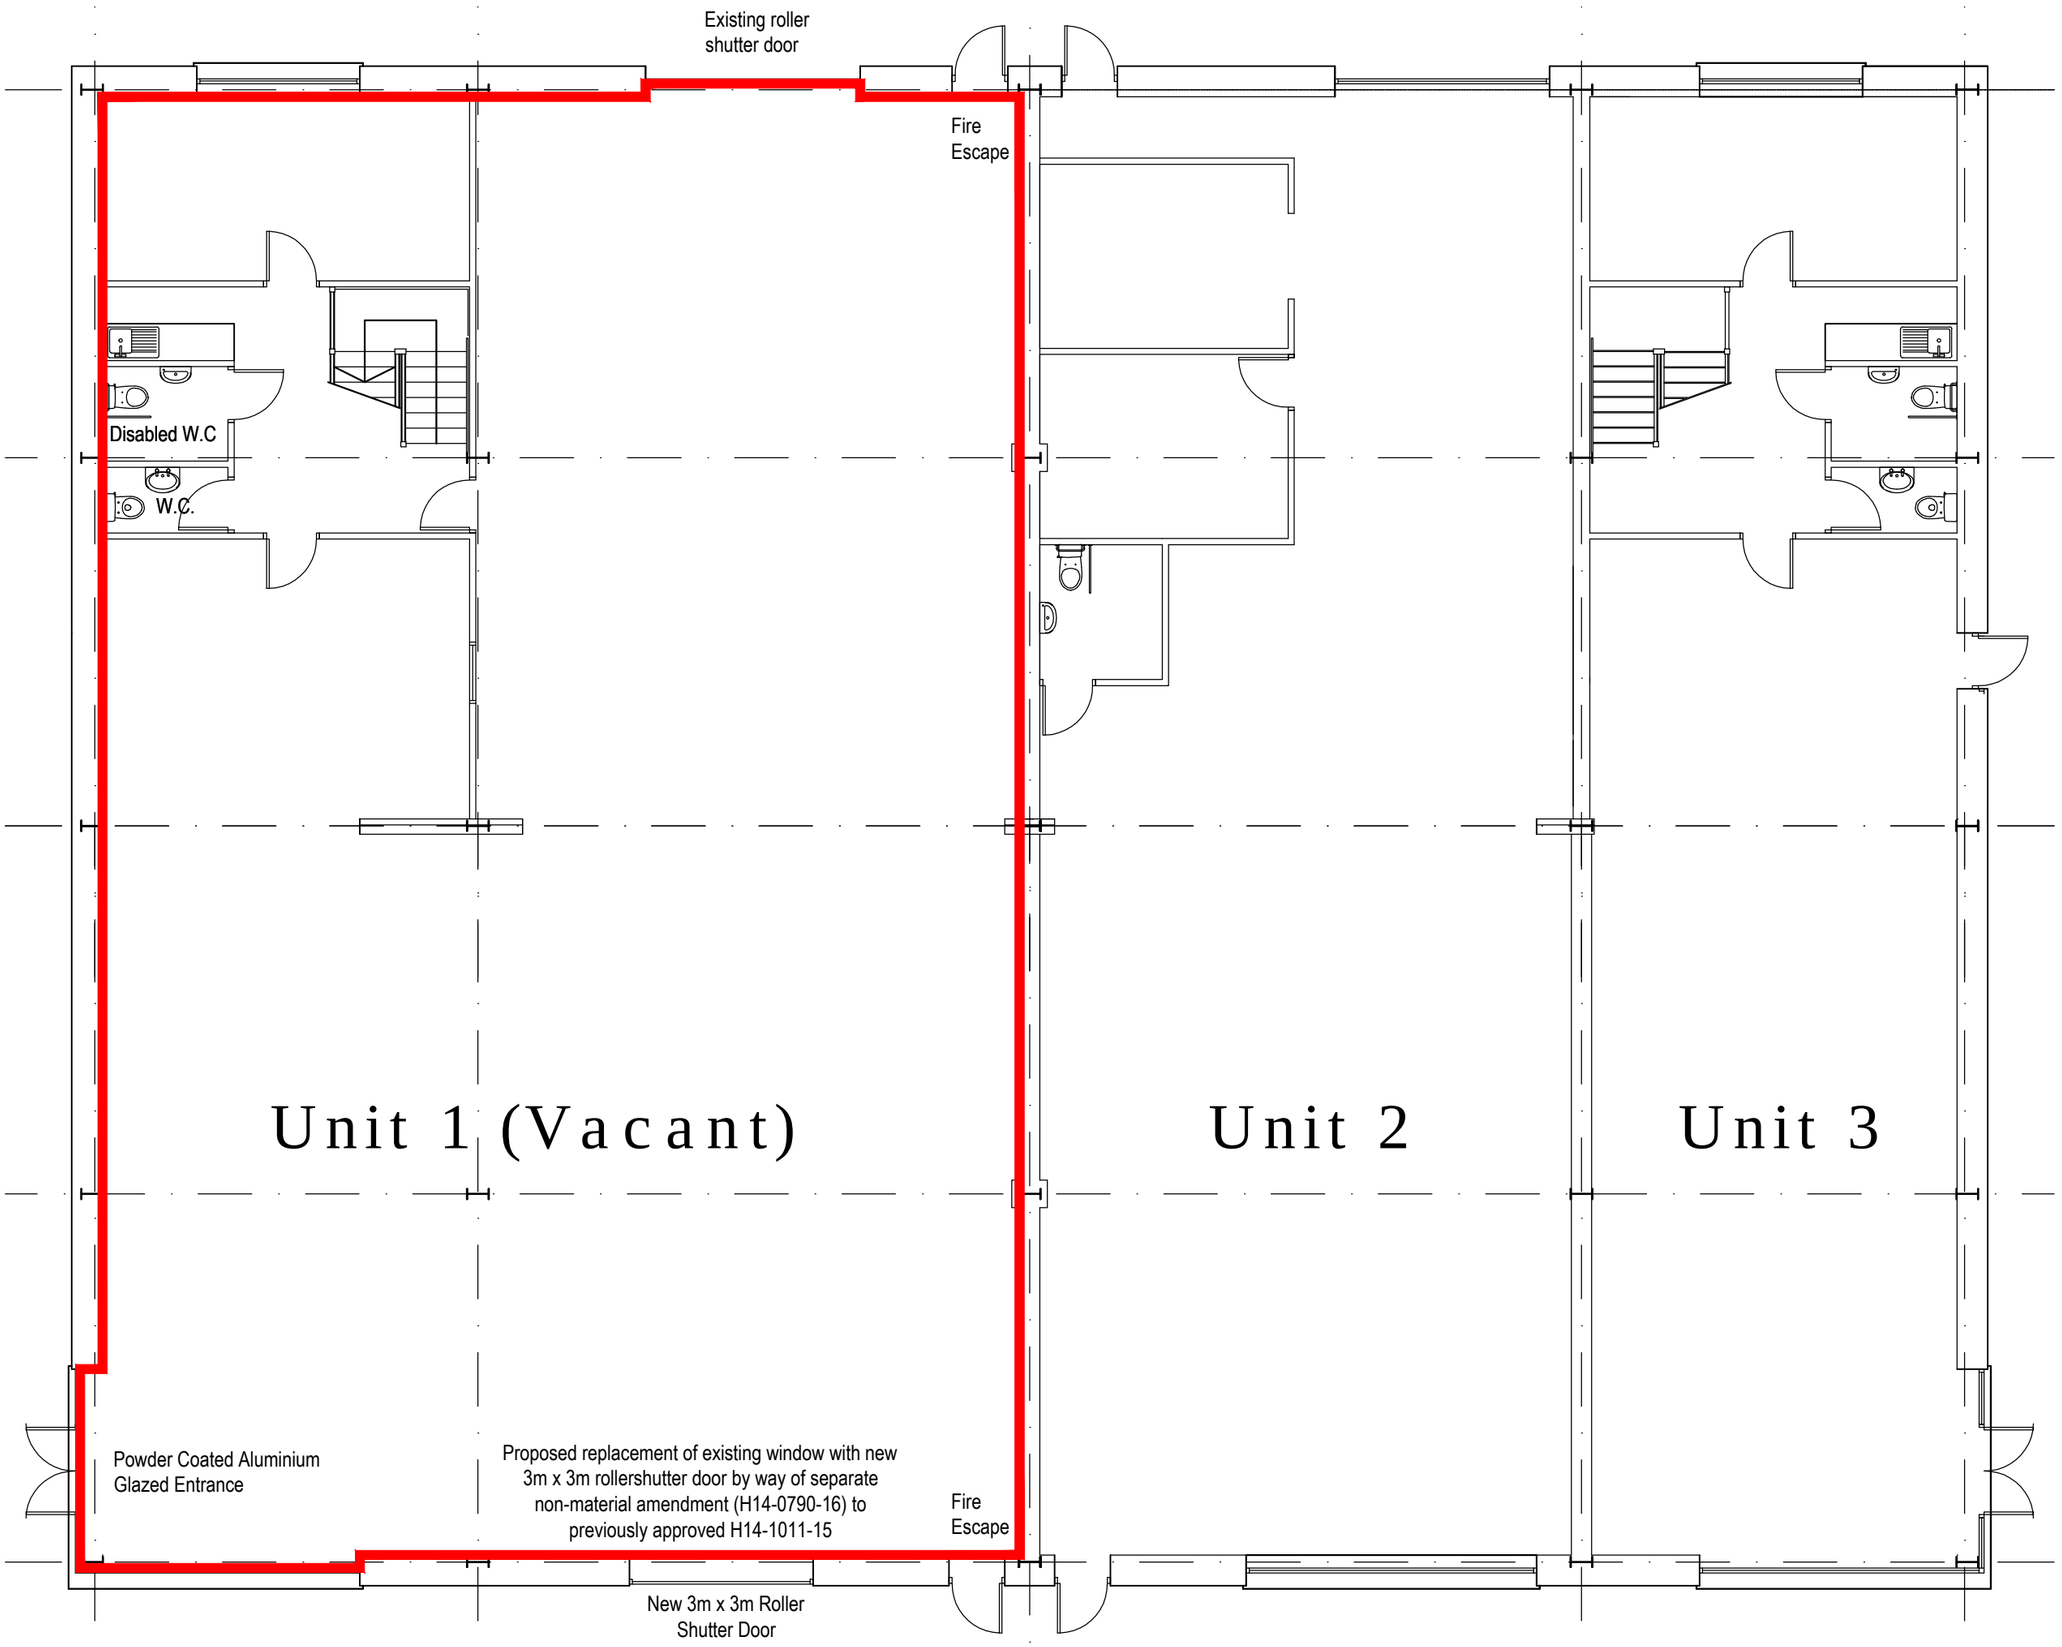


GROUND FLOOR PLAN
1:100 @ A3

CHANGE OF USE

UNIT 1, HAMPSONS LTD, SPALDING

CLIENT:
In 'N' Out


DRAWING TITLE:
Proposed Ground Floor

SCALE:
1:100 @ A3

PROJECT / DRAWING NUMBER:
0075/P05

-

Dixon Architecture
www.dixonarchitecture.co.uk
Unit H, Catherine Street Business Center
Warrington, WA5 0LH
Tel: 0333 123 5115

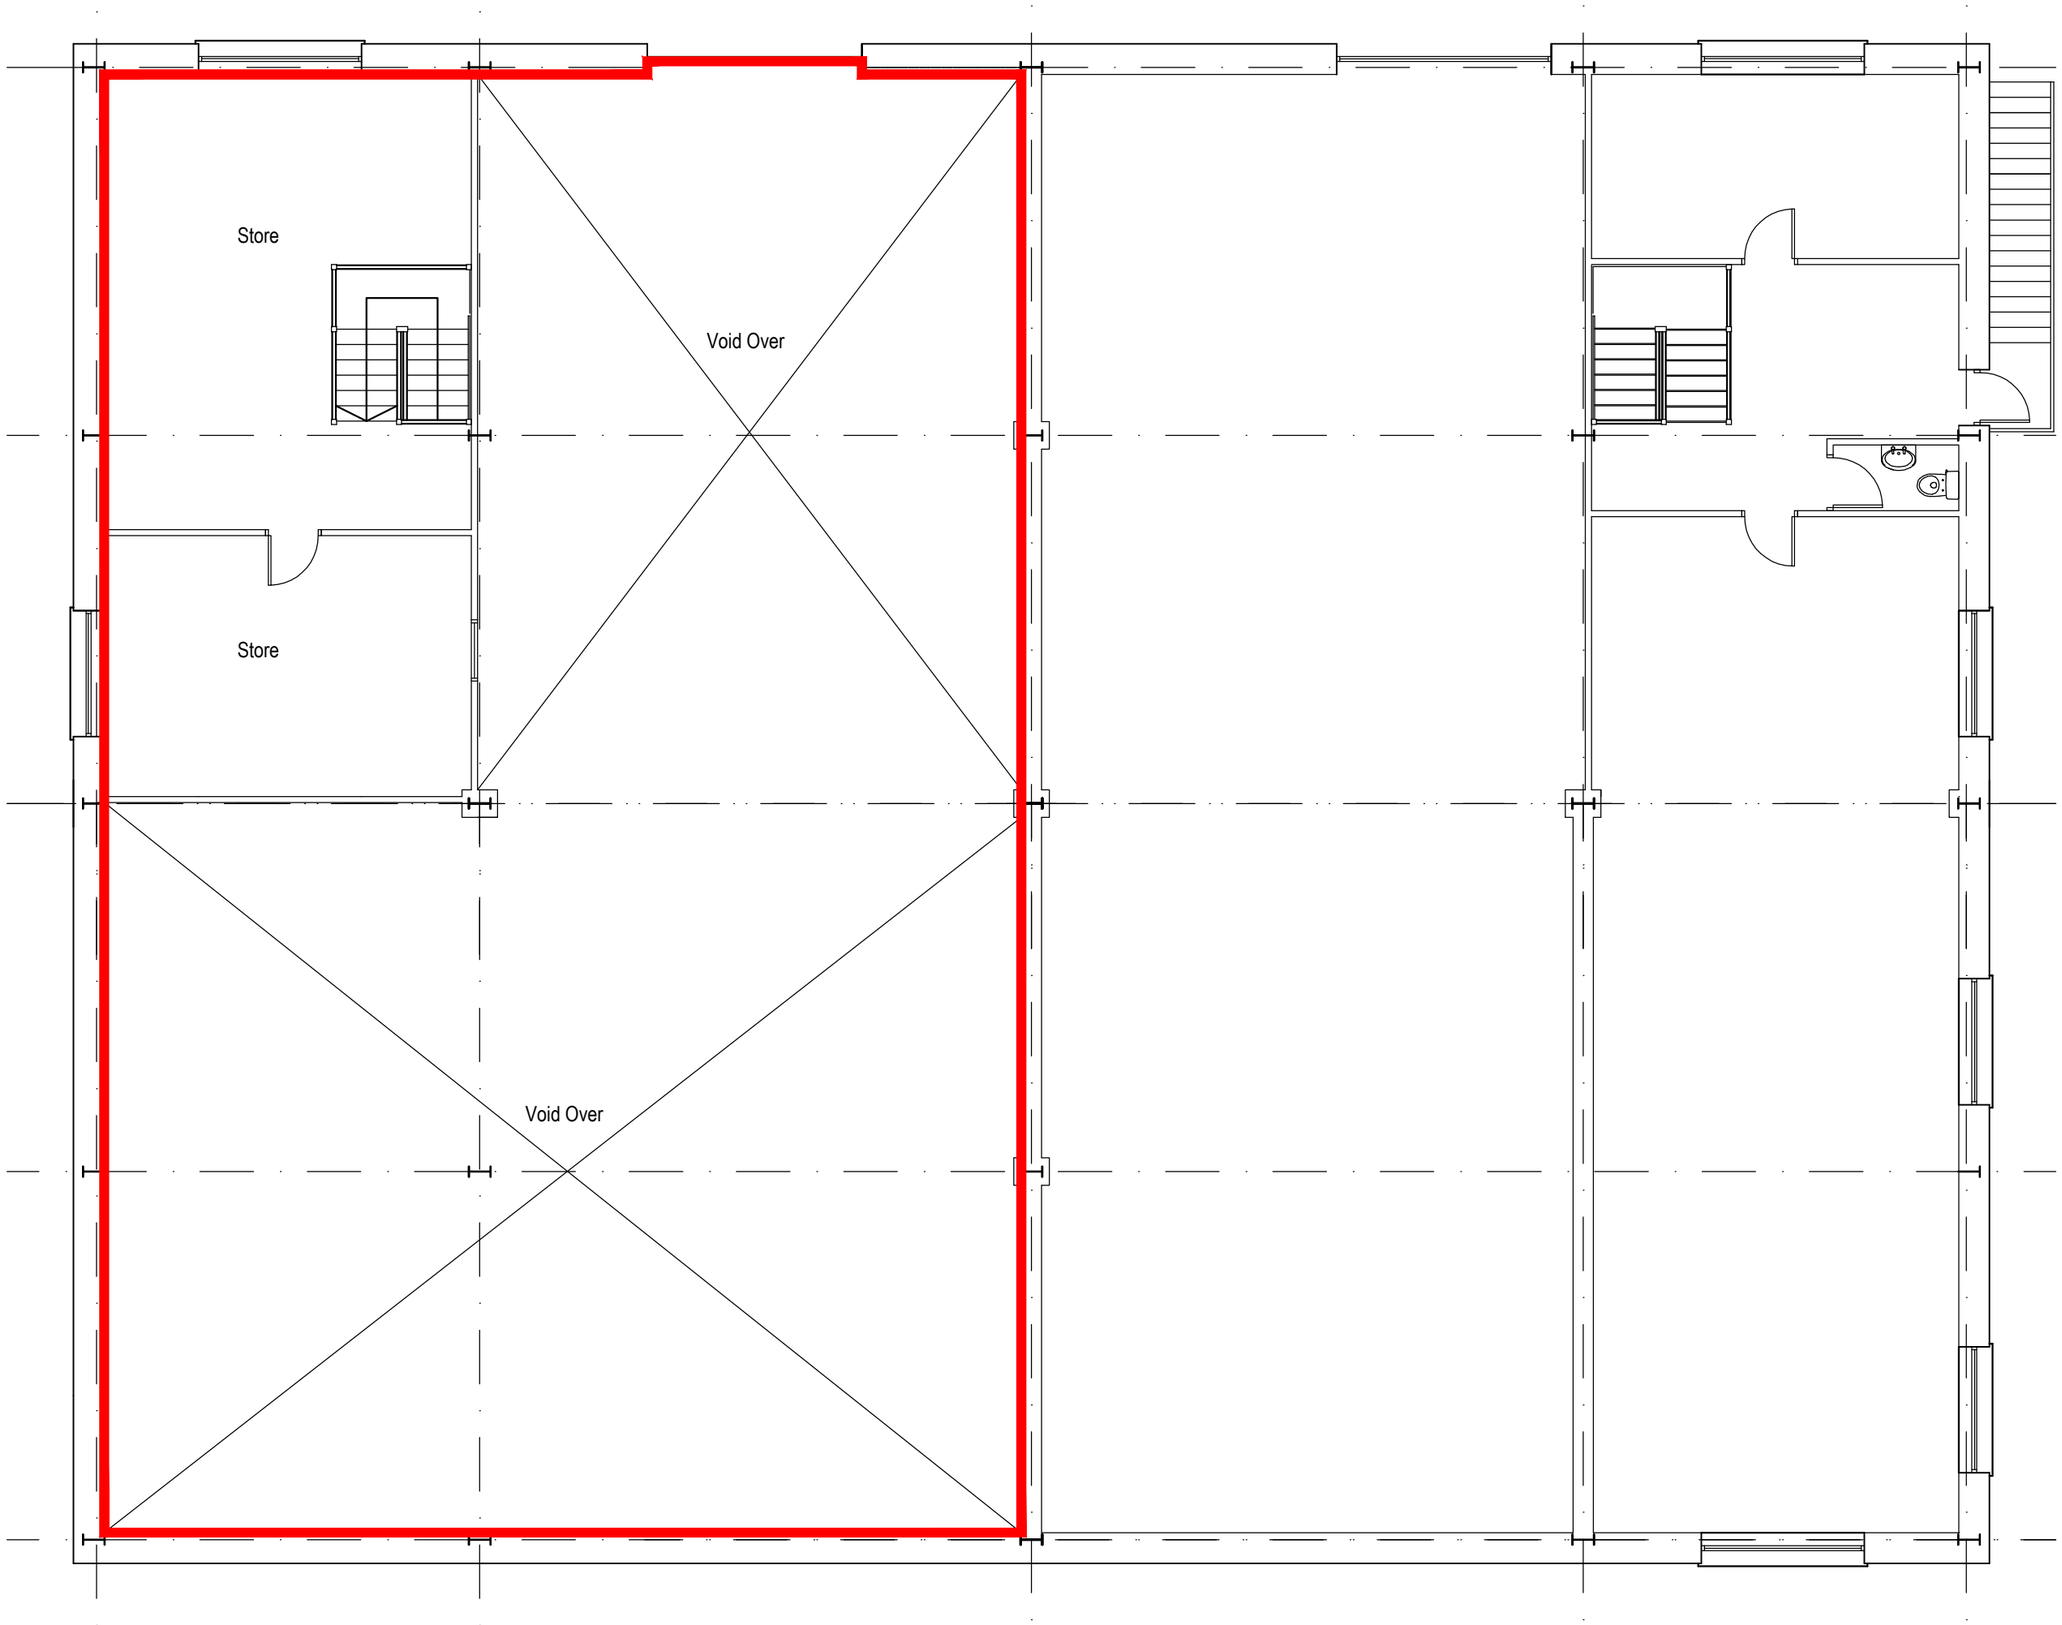

FIRST FLOOR PLAN
1:100 @ A3

CHANGE OF USE


UNIT 1, HAMPSONS LTD, SPALDING

CLIENT:
In 'N' Out
DRAWING TITLE:
Proposed First Floor
SCALE:
1:100 @ A3
PROJECT / DRAWING NUMBER:
0075/P06
-

Dixon Architecture
www.dixonarchitecture.co.uk
Unit H, Catherine Street Business Center
Warrington, WA5 0LH
Tel: 0333 123 5115



WARDENTREE LANE ELEVATION
1:100 @ A3

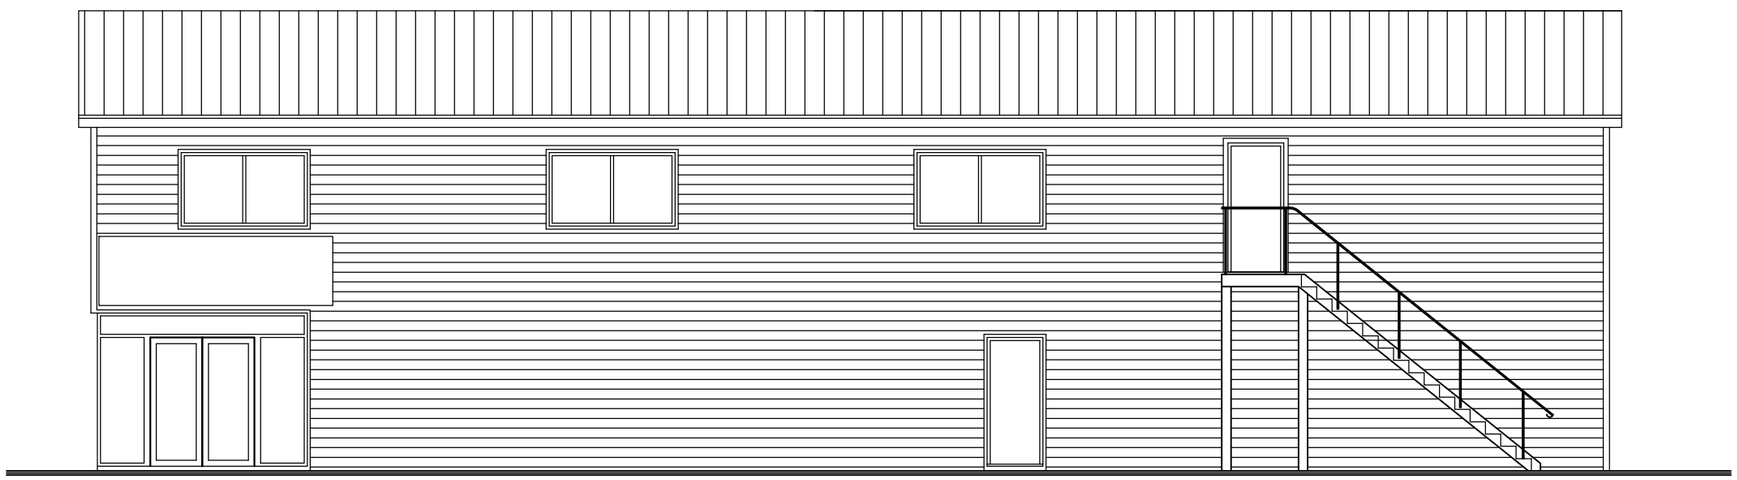

SIDE ELEVATION
1:100 @ A3

CHANGE OF USE


UNIT 1, HAMPSONS LTD, SPALDING

CLIENT:
In 'N' Out
DRAWING TITLE:
Proposed Elevations
SCALE:
1:100 @ A3
PROJECT / DRAWING NUMBER:
0075/P07
-

Dixon Architecture
www.dixonarchitecture.co.uk
Unit H, Catherine Street Business Center
Warrington, WA5 0LH
Tel: 0333 123 5115



APPROACH ELEVATION
1:100 @ A3

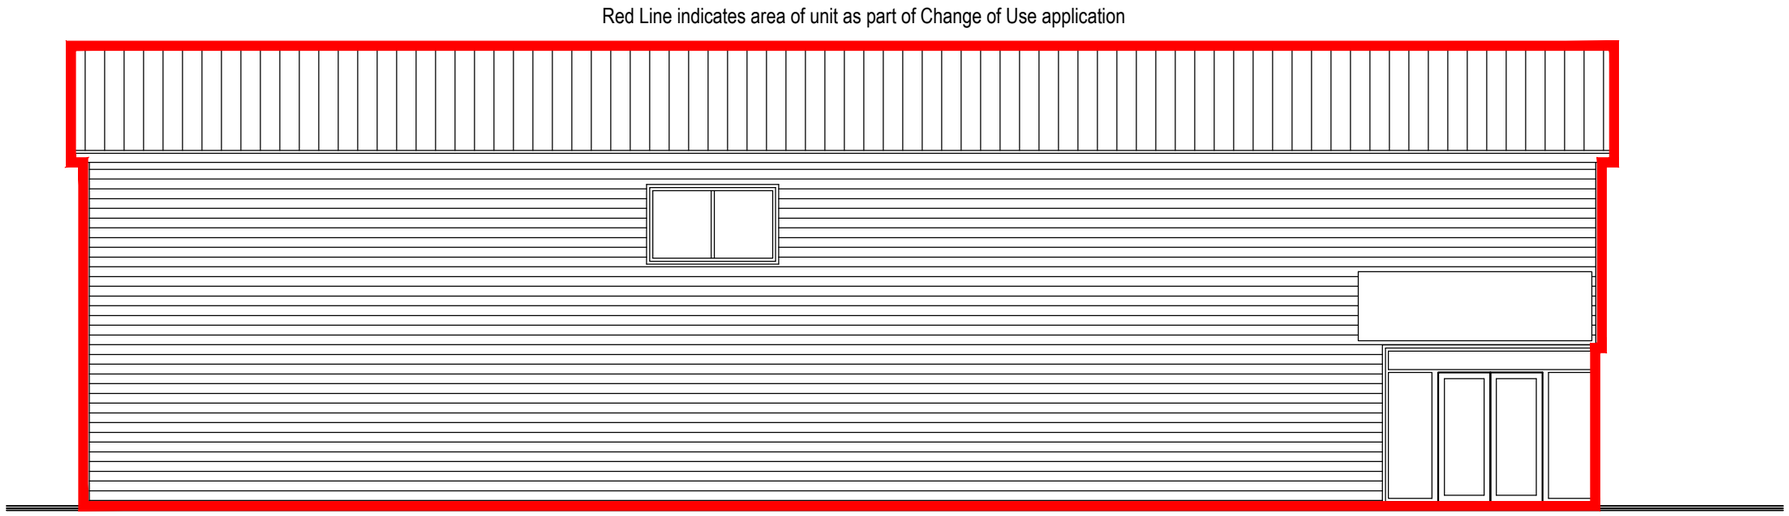

SIDE ELEVATION
1:100 @ A3

CHANGE OF USE

UNIT 1, HAMPSONS LTD, SPALDING

CLIENT:
In 'N' Out
DRAWING TITLE:
Proposed Elevations
SCALE:
1:100 @ A3
PROJECT / DRAWING NUMBER:
0075/P08
-

Dixon Architecture

www.dixonarchitecture.co.uk
Unit H, Catherine Street Business Center
Warrington, WA5 0LH
Tel: 0333 123 5115