
COPYRIGHT

COPYRIGHT OF THIS DRAWING BELONGS TO LINDUM GROUP LIMITED AND ITS SUBSIDIARY AND ASSOCIATED COMPANIES AND NO PART THEREOF MAY BE REPRODUCED OR UTILISED IN ANY WAY WHATSOEVER WITHOUT THE PRIOR WRITTEN CONSENT OF LINDUM
NO DIMENSIONS ARE TO BE SCALED FROM THIS DRAWING
USE FIGURED DIMENSIONS ONLY

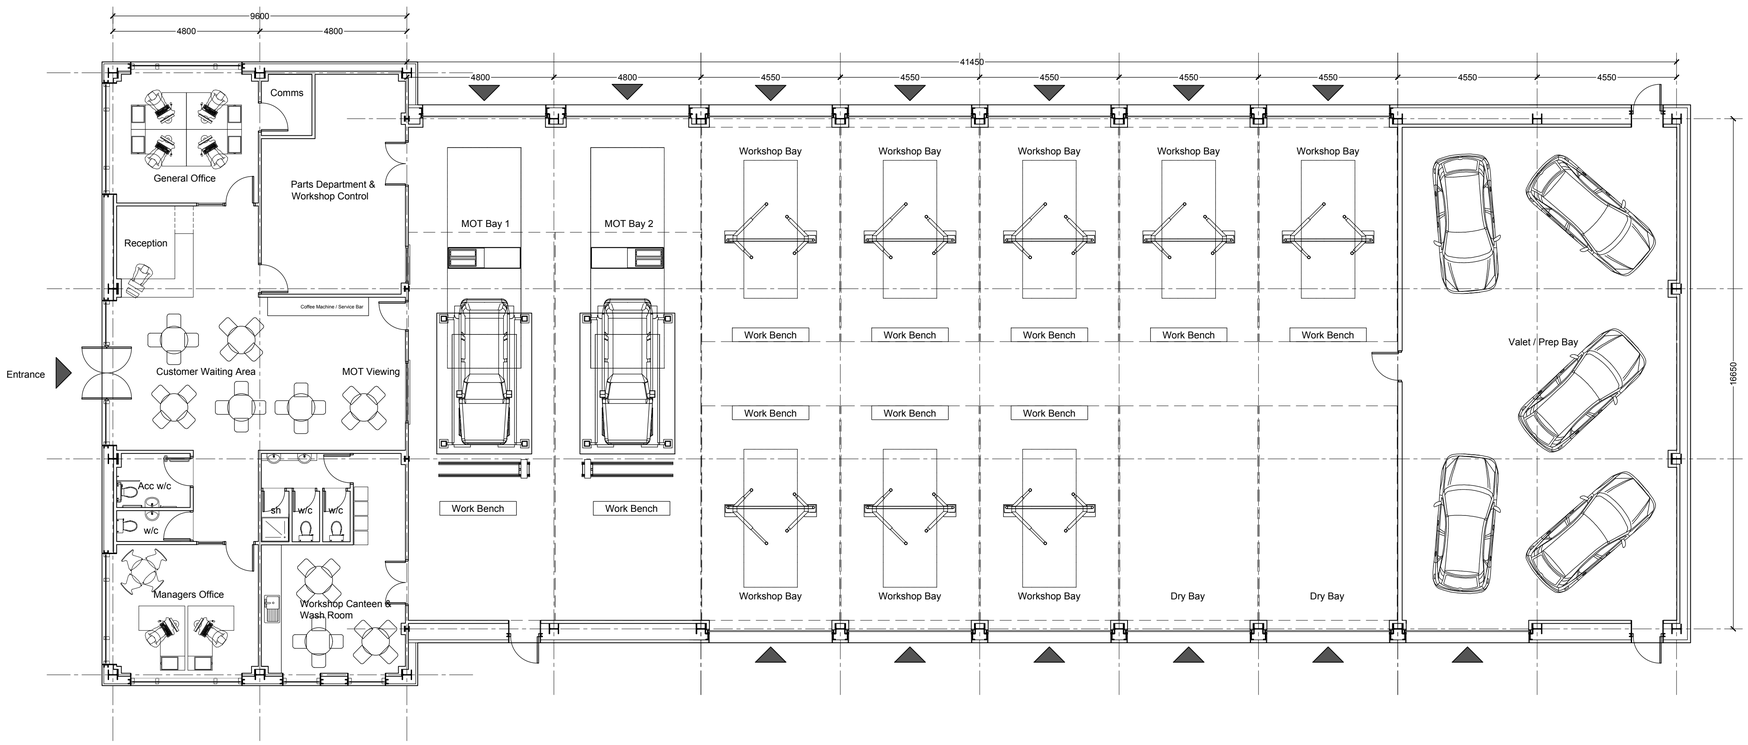

Service Centre & Rapid Fit Ground Floor Plan - (Building Footprint = 9,170ft² GIA)

L5 DESIGN

Lindum Business Park, Station Road
North Hykeham, Lincoln LN6 3QX
Tel: (01522) 500300
Fax: (01522) 852221
E - Mail: design@lindumgroup.co.uk

Client
EMG Spalding

Project
New Car Service Centre & Rapid Fit Building

Wardentree Lane, Spalding

Drawing Title
Proposed Floor Plan

Date	Scale
July 2016	1:100 @ A1 or 1:200 @ A3
Drawn By: CAH	Client Ref:

Drawing Number: L5 / 606 / 13

Revision:

L5 Design is a trading division of the Lindum Group Ltd