

COPYRIGHT


COPYRIGHT OF THIS DRAWING BELONGS TO LINDUM GROUP LIMITED AND ITS SUBSIDIARY AND ASSOCIATED COMPANIES AND NO PART THEREOF MAY BE REPRODUCED OR UTILISED IN ANY WAY WHATSOEVER WITHOUT THE PRIOR WRITTEN CONSENT OF LINDUM
NO DIMENSIONS ARE TO BE SCALED FROM THIS DRAWING
USE FIGURED DIMENSIONS ONLY

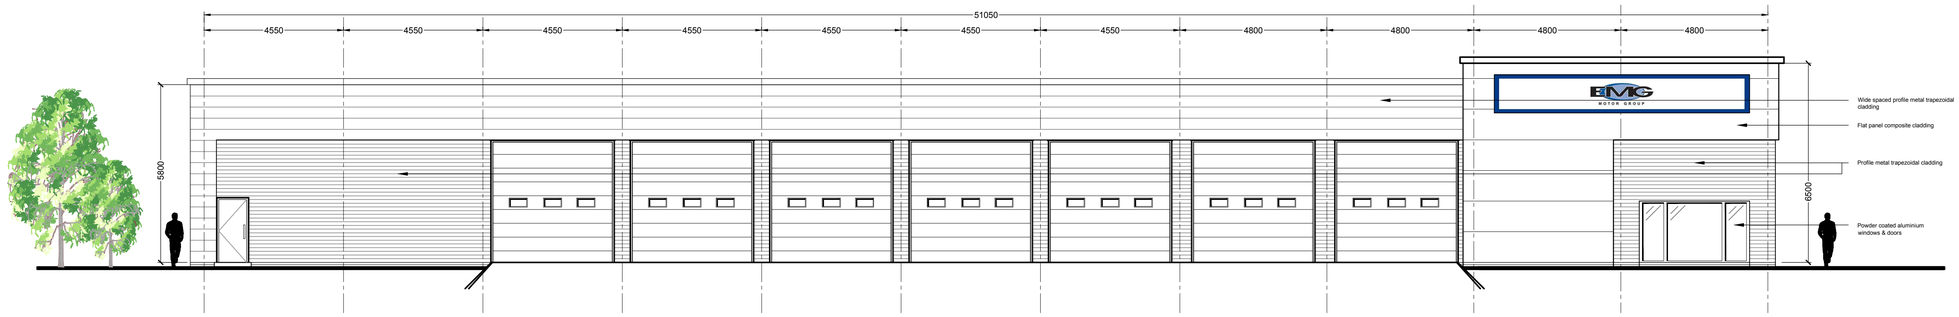


Principle Front Elevation - (Facing Wardentree Lane)

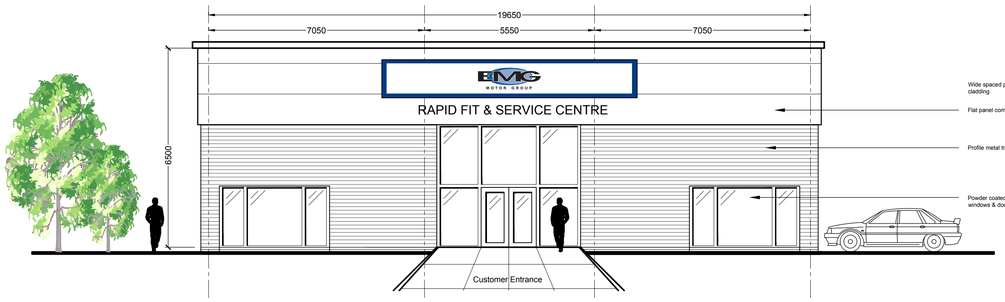

Side Elevation - (Facing Roundabout)

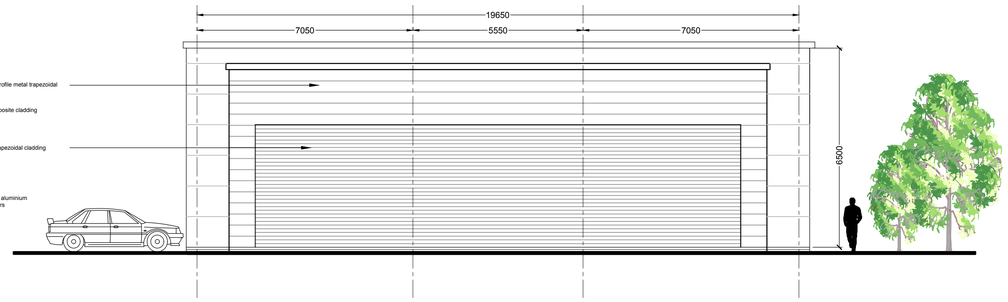

Side Elevation - (Facing Glenn Farrow)

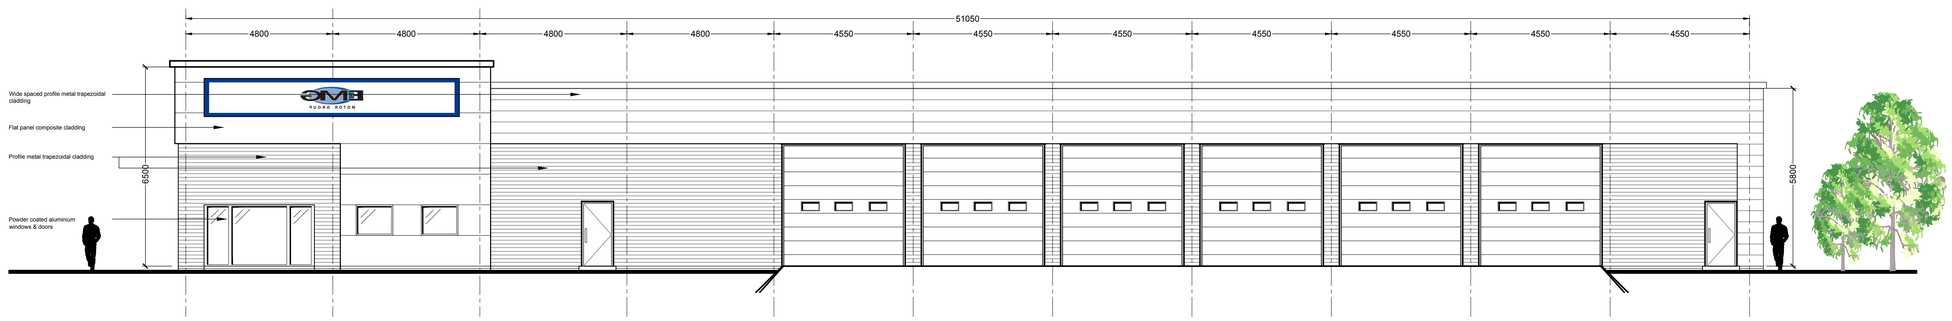

Rear Elevation - (Facing Access Road)

Lindum Business Park, Station Road
North Hykeham, Lincoln LN6 3QX
Tel: (01522) 500300
Fax: (01522) 852221
E - Mail: design@lindumgroup.co.uk

Client

EMG Spalding

Project

New Car Service Centre & Rapid Fit Building

Wardentree Lane, Spalding

Drawing Title

Proposed Elevations

Date	Scale
July 2016	1:100 @ A1 or 1:200 @ A3
Drawn By: CAH	Client Ref
Drawing Number: L5 / 606 / 14	Revision

L5 Design is a trading division of the Lindum Group Ltd