

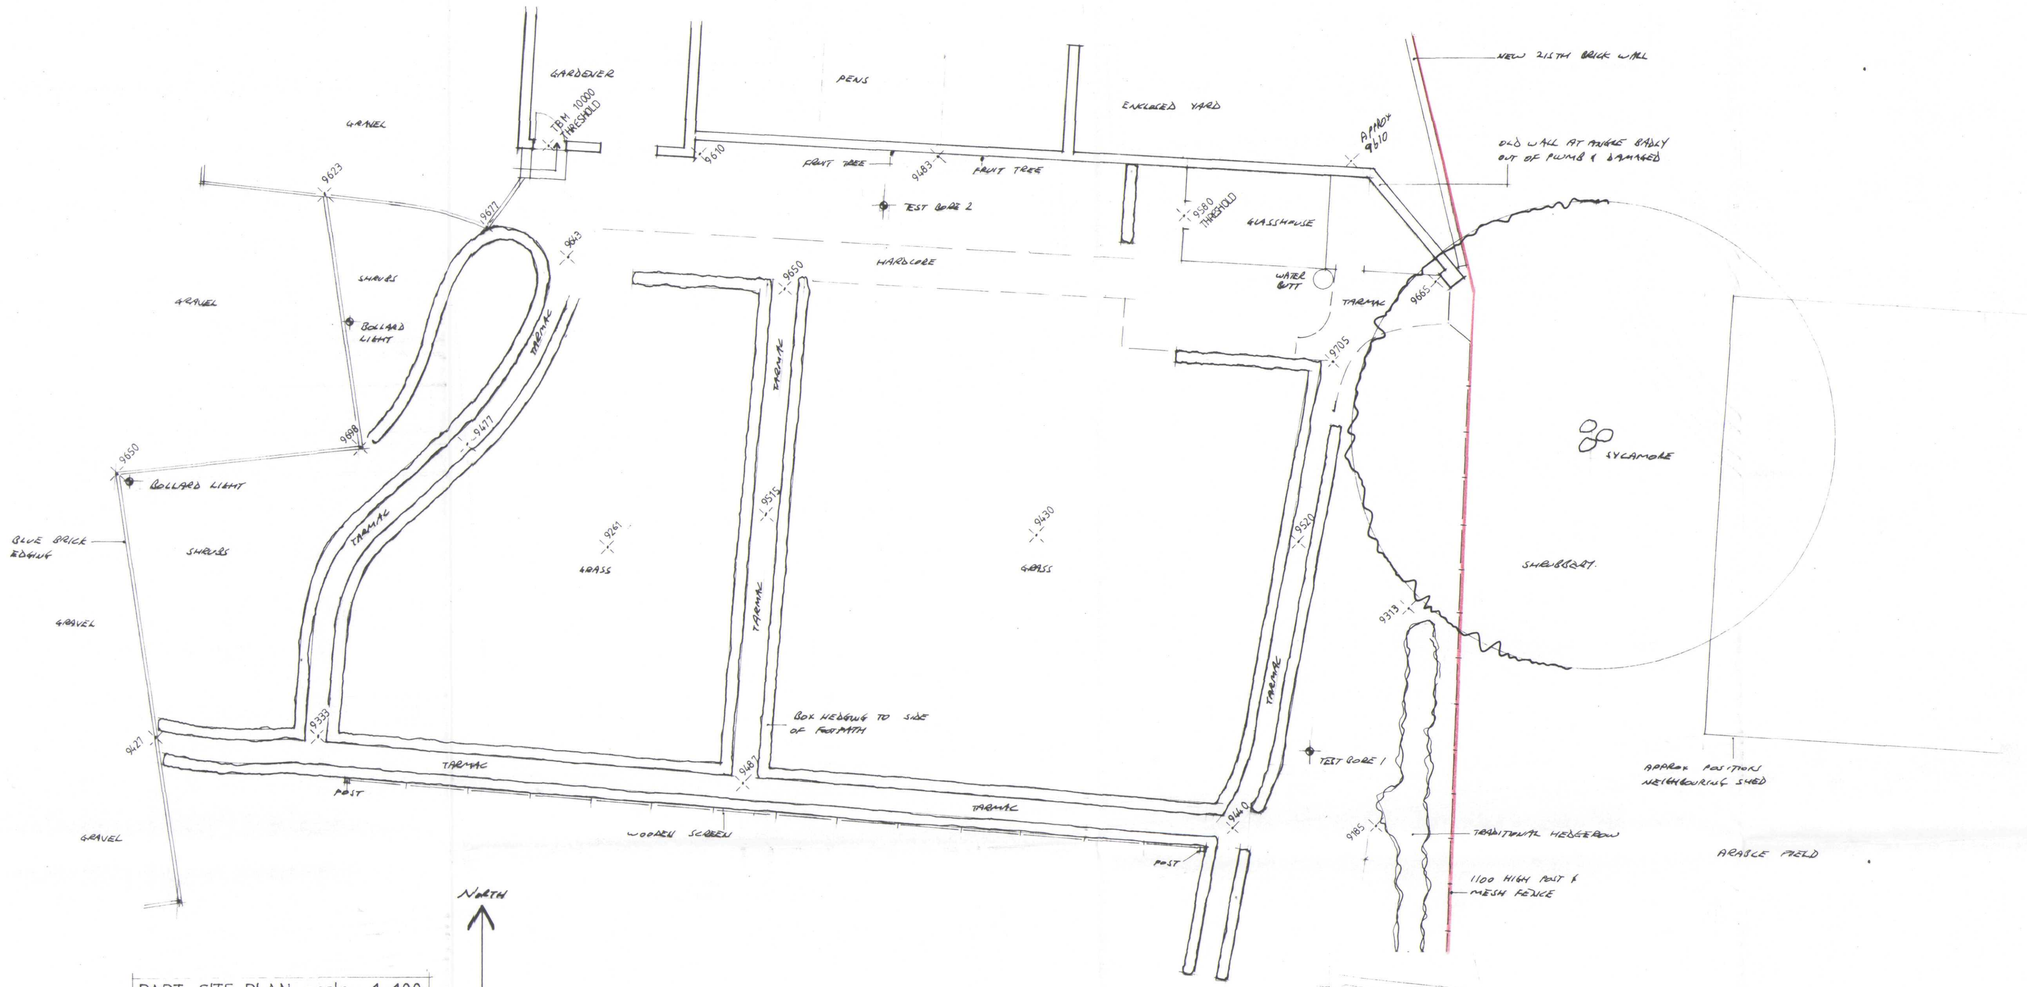


PART SITE PLAN scale 1-100

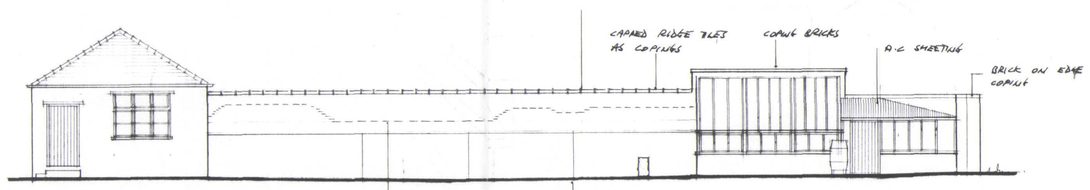

SOUTH ELEVATION scale 1-100

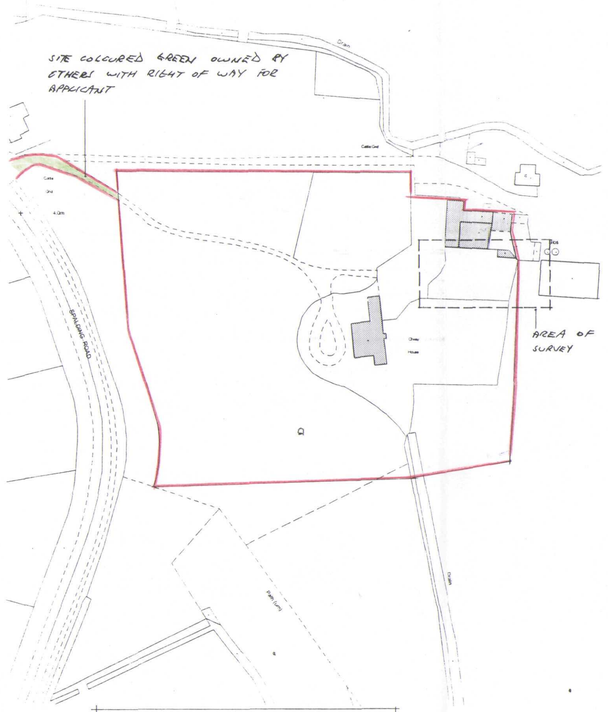

LOCATION PLAN scale 1-1250

SHDC
Planning & Development
26 JUN 2003
Ref. 0816/03

DETERMINED PLAN

Contractor To Check All Dimensions On Site Before Work Commences.

Rev.	Date.	Init.	Revision Details.
B	25-6-3	AB	UPDATE LOCATION PLAN
A	12-6-3	AB	ADD ELEVATION, LOCATION PLAN & NEIGHBOURING SHED

PODDINGTONS
Architectural Design Consultants
Rabbit Hollow, Church Lane, North Rauceby, Sleaford, Lincs. NG34 8QU
Tel. (01529) 488033 Fax. (01529) 488044

Project.
MR & MRS C. SIMS.
OTWAY HOUSE, SPALDING ROAD, PINCHBECK.

Drawing.
PLAN AS EXISTING

Scale.	Drawing. No.
1-100	3135-1
Drawn.	
Date. APRIL 2003	Rev. A B