
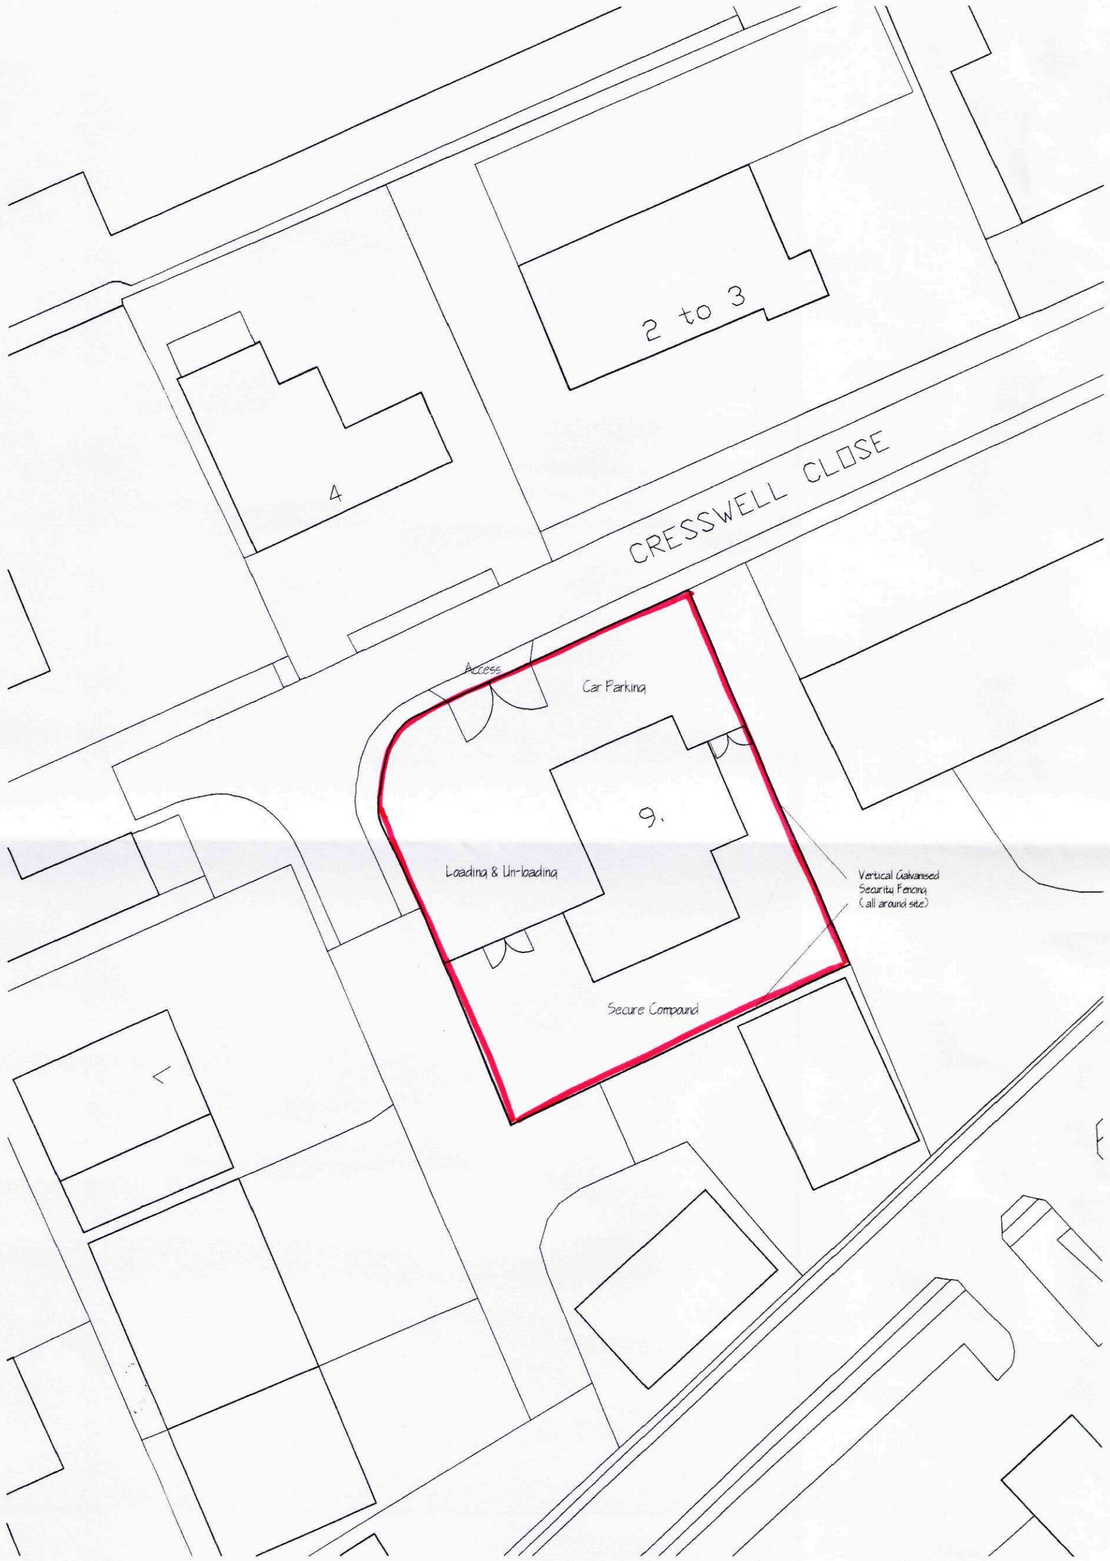


SITE PLAN 1/500

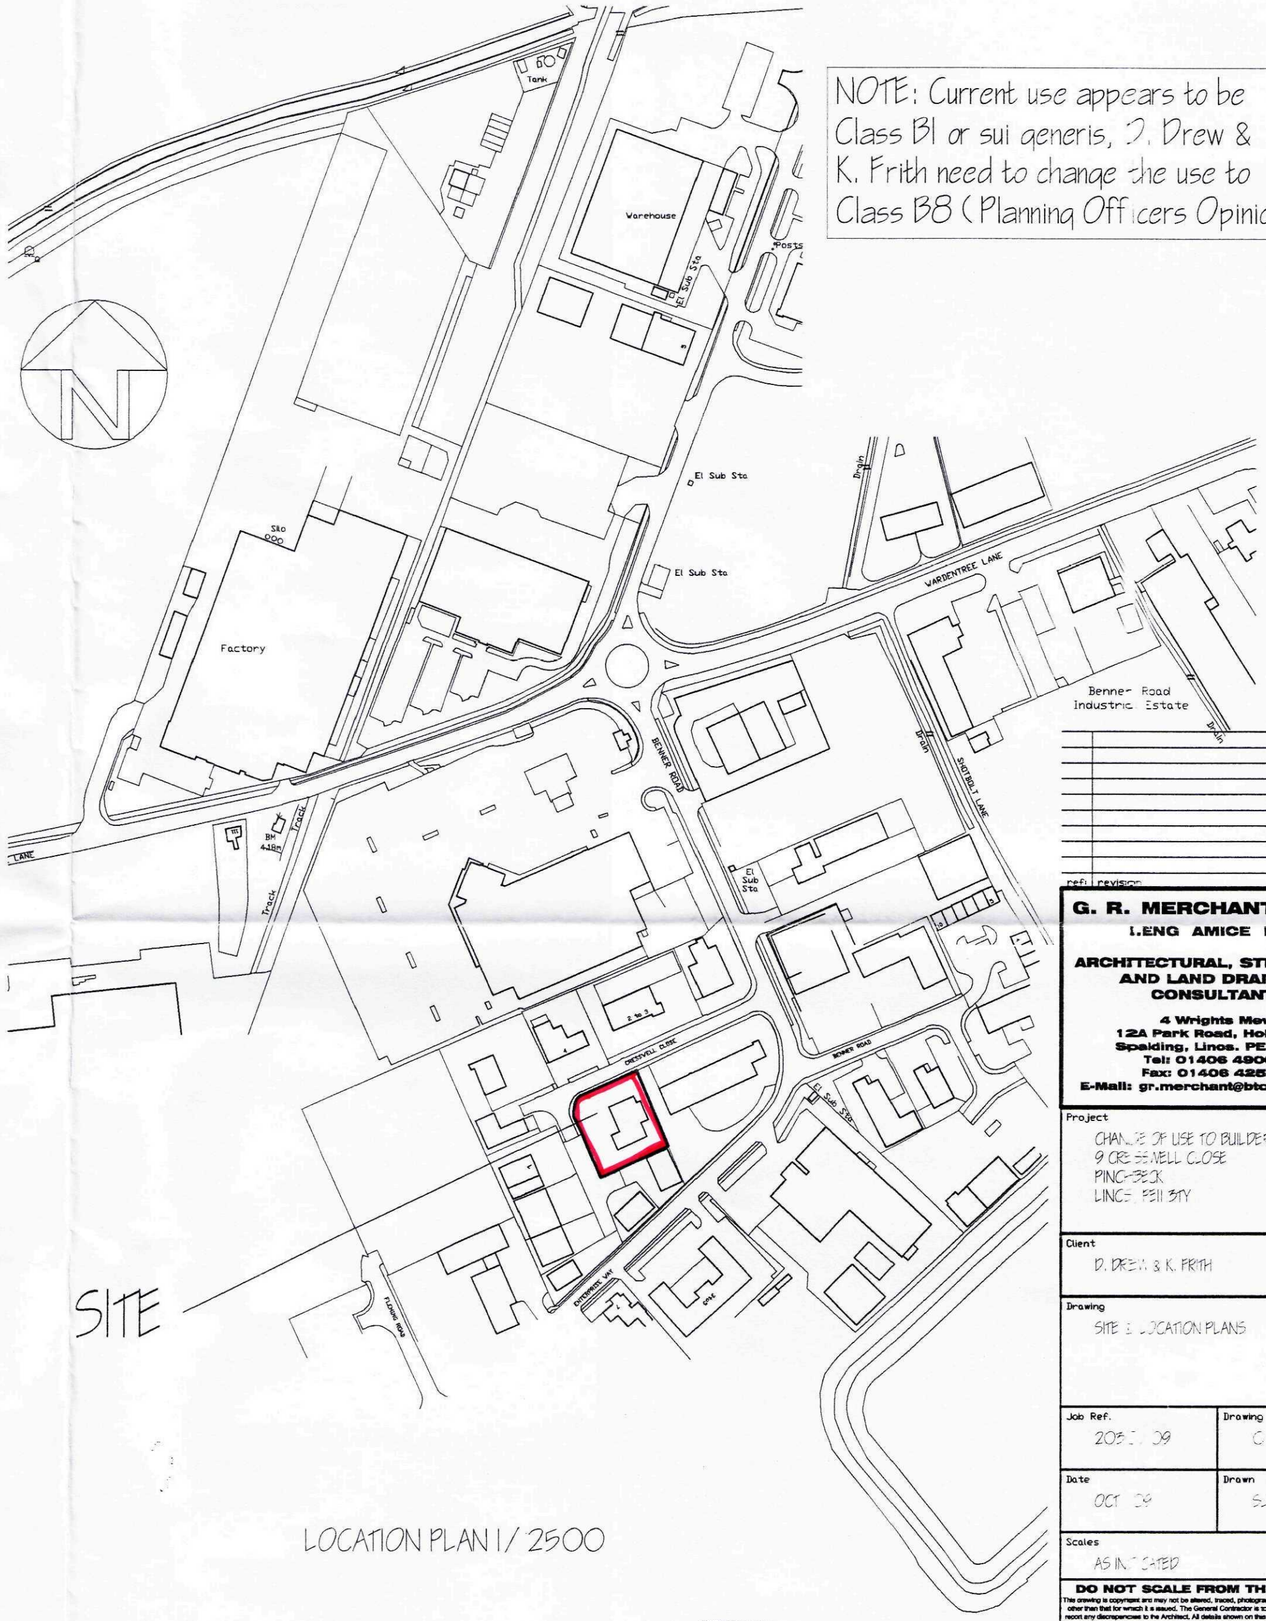

SITE

LOCATION PLAN 1/2500

NOTE: Current use appears to be Class B1 or sui generis, D. Drew & K. Frith need to change the use to Class B8 (Planning Officers Opinion)

SHDC
Planning & Development
14 OCT 2009
Ref: 0816-09

G. R. MERCHANT LT
I.ENG AMICE FIWC

ARCHITECTURAL, STRUCT AND LAND DRAINAG CONSULTANTS

4 Wrights Mews
12A Park Road, Holbeac
Spalding, Lincs. PE12 7
Tel: 01406 490600
Fax: 01406 425744
E-Mail: gr.merchant@btconne

Project
CHANGE OF USE TO BUILDERS YAR
9 CRESSWELL CLOSE
PINCHBECK
LINCS PE11 3TY

Client
D. DREW & K. FRITH

Drawing
SITE & LOCATION PLANS

Job Ref.	Drawing No.
2051.09	C
Date	Drawn
OCT 09	SJH

Scales
AS INDICATED

ref: revision

DO NOT SCALE FROM THIS DR

The drawing is copyright and may not be altered, traced, photographed or used other than that for which it is issued. The General Contractor is to check all di report any discrepancies to the Architect. All details shown on this drawing ind boxed upon typical site conditions related to the area. No responsibility can be conditions which may be discovered during construction unless reported to t design amendments later be considered. Site soil surveys are recommended in to establish specific site conditions before foundation work is undertaken. This amount of information contained and does not purport to contain a full specifica solely for the purpose of obtaining Planning / Building Regulation approval. The used as a contract document alone. The works will not be supervised or inspe Merchant or any representative thereof. It is the client or their appointed age control workmanship, substitution of materials, adherence to specification, varia materials to be new unless otherwise stated and all components and materials and installed etc. in strict accordance with manufacturers instruction and relev Materials shall conform to appropriate British standard specification or BBA or code equivalent. The Employer / Client shall ensure that the selected contract and adopts all measures necessary to achieve compliance with Health and S Building sites and Work places. The Employer / Client is advised that should comply with the Construction Design and Management Regulations an inde Supervisor will be required. The works shall comprise of all that is shown on the W Work that may not specifically be shown but may be reasonably inferred as nec works shall be deemed to be included. It is the plot / land owners responsibili Party Wall etc. Act 1996 when building in close proximity to adjoining neigh