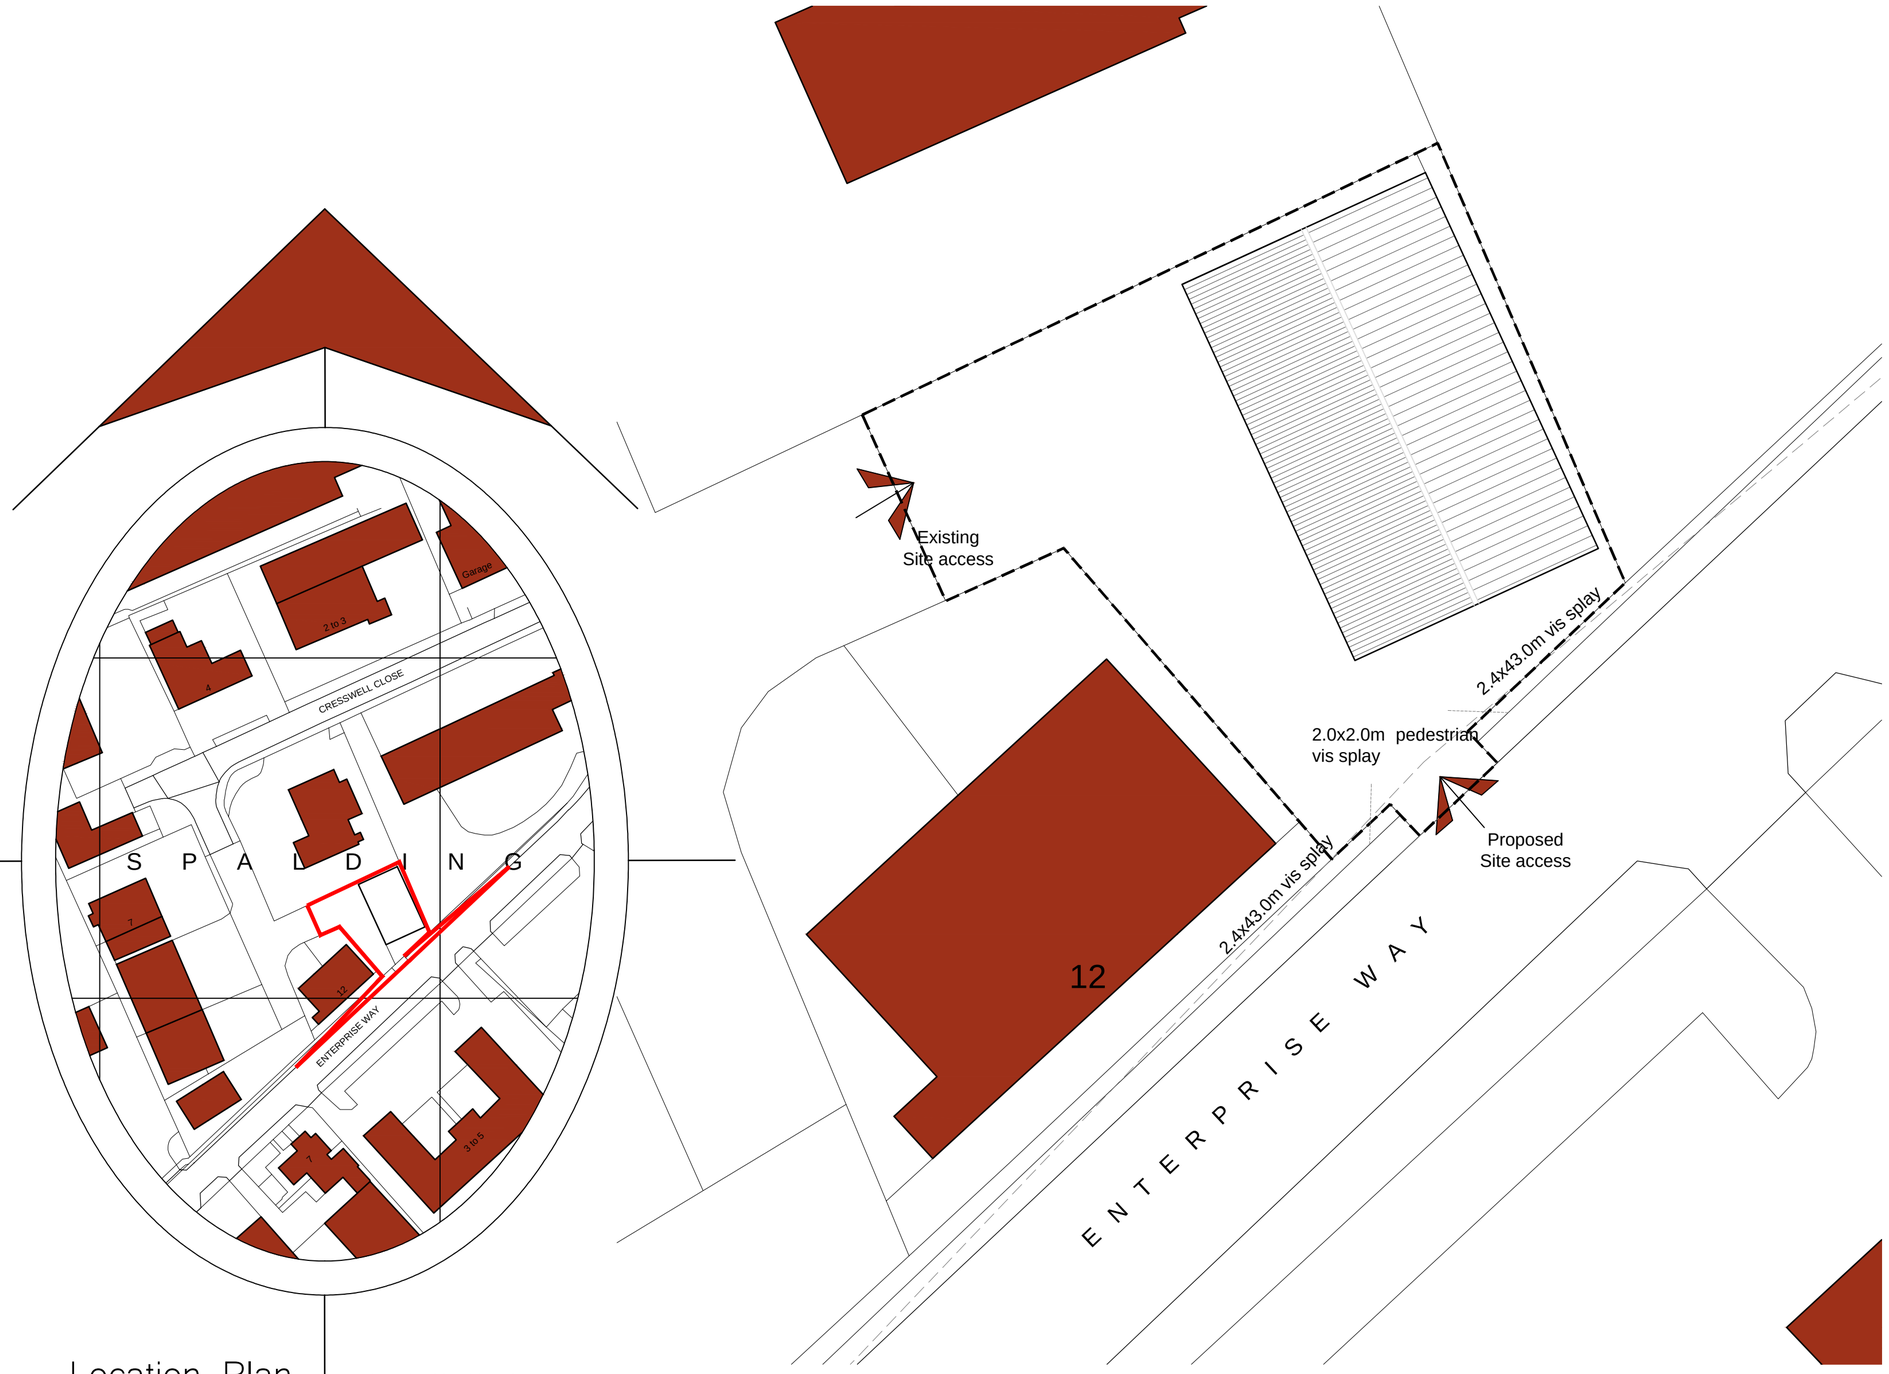


Location Plan

Scale: 1:1250

0 10 20 30 40
metres

Site Plan

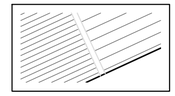
Scale: 1:200

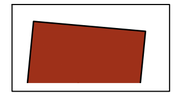
0 2 4 6 8
metres

General Notes

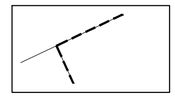
1. This drawing shall not be scaled, figured dimensions only to be used.
2. All dimensions are shown in 'mm' unless otherwise stated.
3. The contractor, sub-contractors and suppliers must verify all dimensions on site prior to the commencement of any work.
4. This drawing is to be read in conjunction with all relevant engineers and specialist sub-contractors drawings and specifications.
5. Any discrepancies are to be brought to the designers attention.

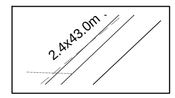
SITE PLAN KEY


Indicates proposed buildings


Indicates neighbouring buildings


Indicates site access point


Plot boundaries



Pedestrian and vehicle vision splays

Status

FOR APPROVAL

SWANN EDWARDS
ARCHITECTURE
Swann Edwards Architecture Limited, Swann Edwards Architecture,
Fen Road, Guyhirn, Wisbech, Cambs. PE13 4AA
t 01945 450694 e info@swannedwards.co.uk w www.swannedwards.co.uk

Job Title
Proposed Access Roadway
Enterprise Way
Pinchbeck, Spalding
For: Spalding Car Sales Ltd

Drawing Title
Planning Drawing
Site and
Location Plans

Date: July 2018	Drawn by: G.E.
	Checked by:
Job No.: SE-1063	Sheet Size: A2
Dwg No.: 01	Revision:

Swann Edwards Architecture Limited É