

Copyright KMB Ltd.
Do Not Scale This Drawing

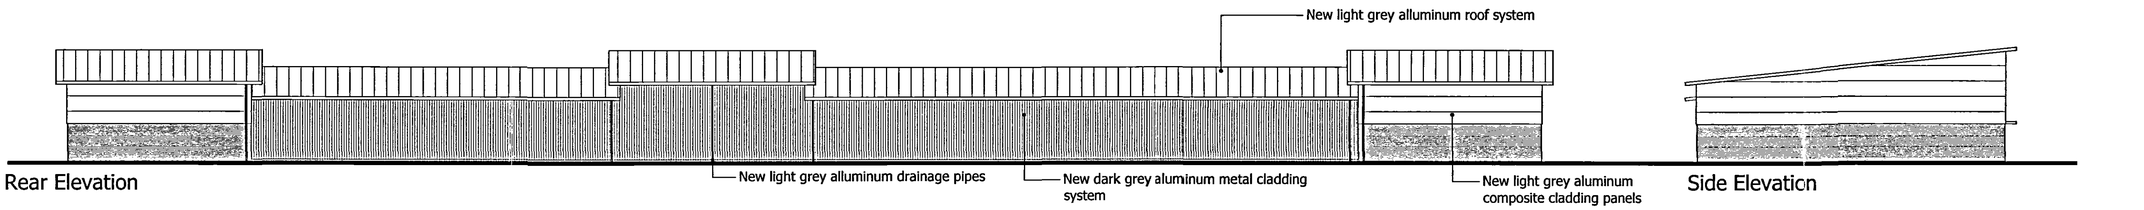

Rear Elevation


Side Elevation

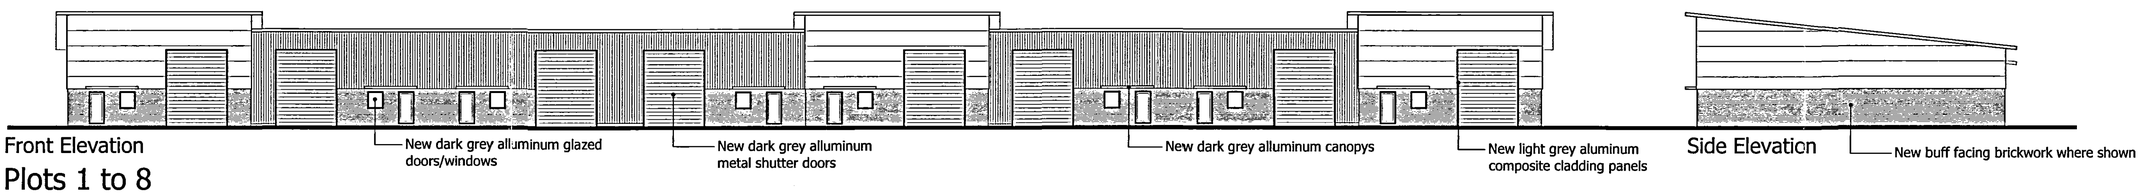

Front Elevation


Side Elevation

Plots 1 to 8

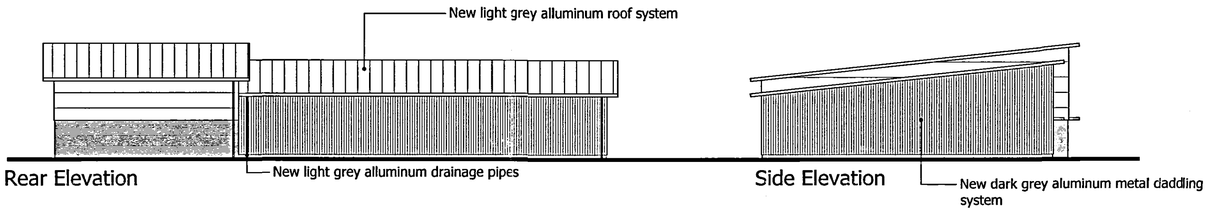

Rear Elevation


Side Elevation

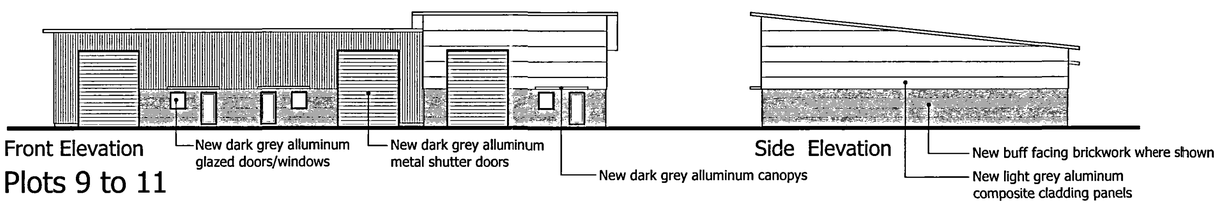

Front Elevation


Side Elevation

Plots 9 to 11

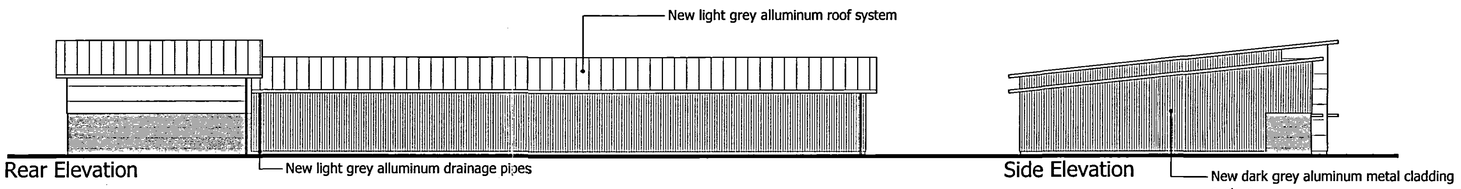

Rear Elevation

Side Elevation

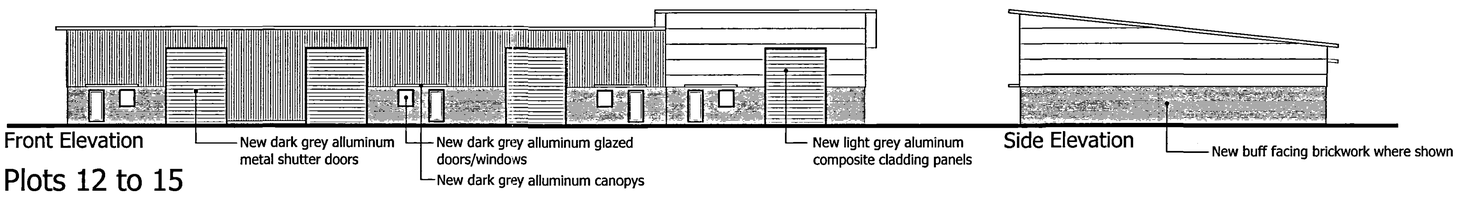

Front Elevation

Side Elevation

Plots 12 to 15

SHDC
Planning & Development
18 JUN 2007
Ref: 08/18/07

Rev	Date	Description	Drawn	Check'd
A	14-05-07	Elevations Altered	LPC	SC

Amendments

Drawing Status

- [x] Preliminary
- [ ] Comments
- [ ] Construction

■ Quantity Surveying ■ Architecture
■ Project Management ■ Planning Supervision

PROJECT TITLE
Proposed Industrial Estate
Plot 4, The Business Park
Warden Tree Lane
Pinchbeck

CLIENT
DBM PROPERTIES LTD

DRAWING TITLE
Feasibility Scheme A - Elevations

SCALE	DATE
1:200 @ A1	March 2007

DRAWN BY	CHECKED BY	DRAWING No.	REV
LPC	SC	300/1443- 02	A

The Old Bake House, Kirton, Lincolnshire, PE20 1EH
t: 01205 724016 f: 01205 723631 e: kmb@kmb-ltd.co.uk