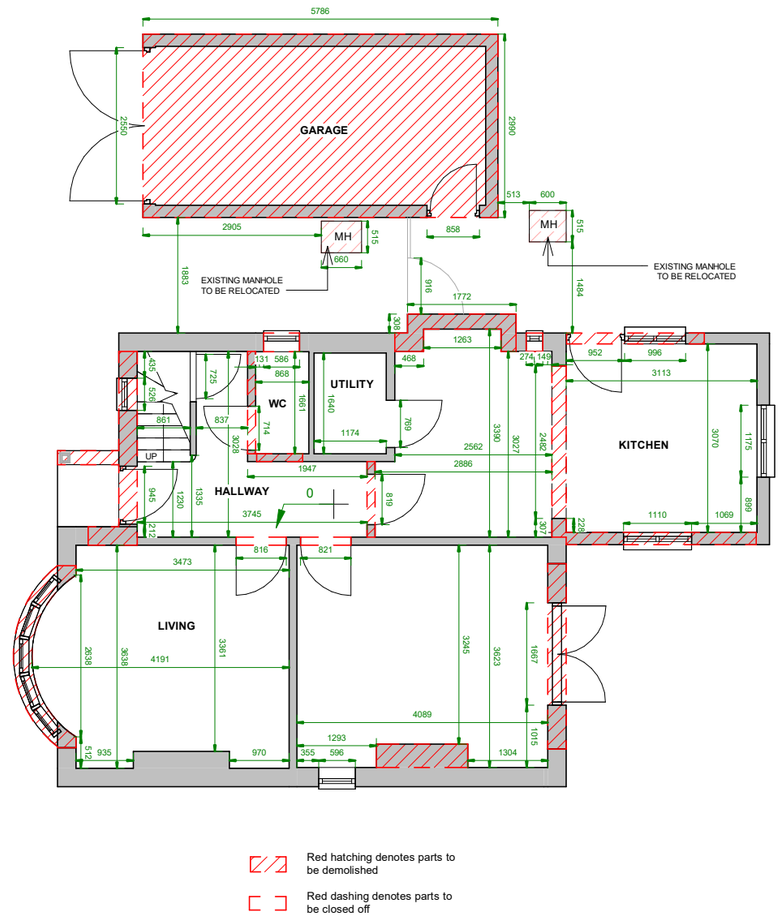


Red hatching denotes parts to be demolished

Red dashing denotes parts to be closed off

EXISTING GROUND FLOOR PLAN

1 : 100

0 1 2 5 10m

ALL DIMS IN MILLIMETERS UNLESS NOTED OTHERWISE
DO NOT SCALE EXCEPT FOR PLANNING PURPOSES
IF IN DOUBT - ASK

THIS DRAWING IS CONFIDENTIAL AND IS THE PROPERTY OF KEENAN PROJECT DESIGNS LTD
© COPYRIGHT

KEENAN PROJECT DESIGNS

KEENAN PROJECT DESIGNS
08002335787
INFO@KEENANPROJECTDESIGNS.COM
WWW.KEENANPROJECTDESIGN.COM

CLIENT: James Williams	DATE: 15/04/2026	DRAWN BY: Richard Obioma	SCALE: 1:100@A3 1:50@A1
ADDRESS: Milestone Nurseries, Herdgate Lane, Pinchbeck, Spalding PE11 3UP	PROJECT LEAD: George Cristea	DRAWING NO: 3111-1	REV: K