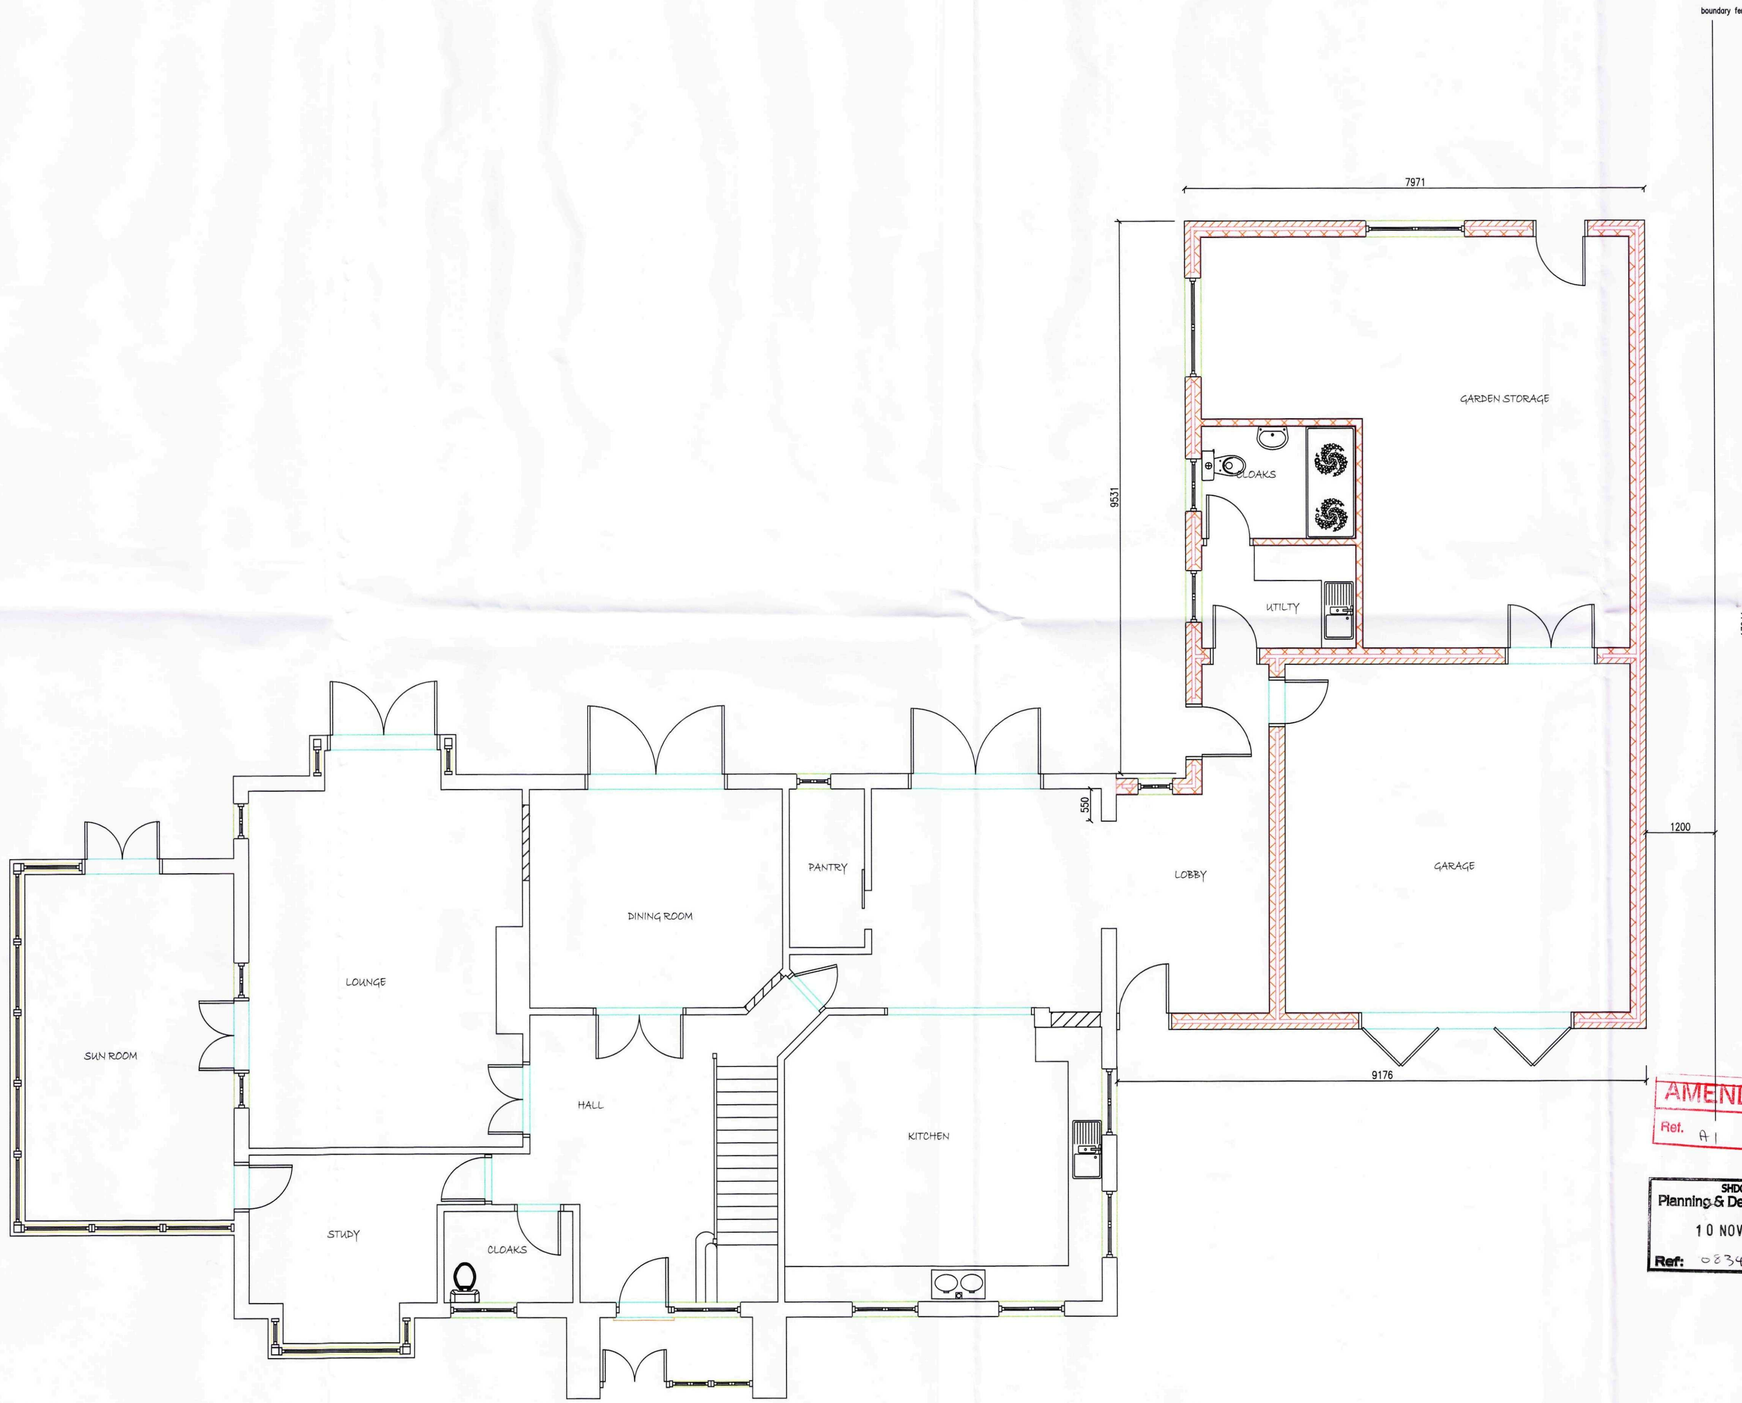


PROPOSED GROUND FLOOR

AMENDED PLAN
Ref. A1

SHDC
Planning & Development
10 NOV 2010
Ref: 0834-10

Ref:A	Revised Scheme	NOV 10
Ref:	Revision:	Date:

WENMAN DESIGN SOLUTIONS Ltd.
2 Austendyke Road
Weston Hills
Spalding
Lincs. PE12 6BX
Tel : 01775 724171
Fax : 01775 720445
Mobile : 0784 1718457
enquiries@wenmanbuildingdesign.co.uk

Project:

PROPOSED EXTENSION AND ALTERATIONS TO;
THE DORMERS
MARKET WAY
PINCHBECK
LINCS

Client: MR & MRS. WOODFIELD

DRAWING: PROPOSED GROUND FLOOR PLAN

DRAWING N°:	DATE:
WEN/1370/10/10A	NOVEMEBR 2010
DRAWN BY: RW	SCALES: 1:50

COPIES OF THESE DRAWINGS MUST NOT BE TAKEN, TRACED OR ALTERED FOR ANY PURPOSE OTHER THAN THAT FOR WHICH THEY ARE ISSUED WITHOUT WRITTEN PERMISSION OF WENMAN BUILDING DESIGN. THESE DRAWINGS ARE PRODUCED ONLY FOR THE PURPOSE OF OBTAINING PLANNING PERMISSION AND BUILDING REGULATION APPROVAL AND DO NOT CONTAIN A FULL SPECIFICATION FOR THE PROPOSED WORKS AND MUST NOT BE USED AS A CONTRACT DOCUMENT ALONE.
THE PROPOSED WORK WILL NOT BE SUPERVISED/INSPECTED BY WENMAN BUILDING DESIGN (unless agreed otherwise in writing by the client), THEREFORE IT IS THE CLIENT OR THEIR APPOINTED BUILDER/CONTRACTOR'S RESPONSIBILITY TO CONTROL WORKMANSHIP, MATERIALS & SPECIFICATION AND ANY VARIATIONS TO THE CONTRACT. IT IS NEITHER PRACTICAL OR REASONABLE TO SHOW ALL RELEVANT MATTERS ON THE DRAWINGS, THE FACT THAT MATTERS ARE NOT MENTIONED DOES NOT ALLOW THE BUILDER/CONTRACTOR FROM RESPONSIBILITY OF NON-COMPLIANCE IN CARRYING OUT THE WORK. ALL WORKS AND MATERIALS TO BE FITTED AND INSTALLED TO THE MANUFACTURERS RECOMMENDATIONS AND CURRENT CODES OF PRACTICE, BRITISH STANDARDS OR EUROPEAN CODE AS APPROPRIATE. ALL DIMENSIONS ARE APPROXIMATE UNLESS OTHERWISE STATED.
THESE DRAWINGS ARE NOT TO BE SCALED FOR CONSTRUCTION/ORDERING PURPOSES. ALL DIMENSIONS FOR SETTING OUT OF THE WORKS AS SHOWN ON THE DRAWING TO BE CHECKED BY THE BUILDER/CONTRACTOR PRIOR TO THE COMMENCEMENT OF WORK AND ANY DISCREPANCIES REPORTED IMMEDIATELY. WHERE APPLICABLE DIMENSIONS SHOWN ARE EITHER THE OUTSIDE/INSIDE OF brick OR blockwork AND NOT FINISHED PLASTER. IT IS RECOMMENDED THAT A SITE SOIL SURVEY IS UNDERTAKEN PRIOR TO COMMENCEMENT OF WORKS. THE ACTUAL POSITIONING OF EXISTING SERVICES PIPES, ELECTRICAL CABLES etc. ARE NOT GENERALLY SHOWN. THE ACTUAL POSITIONING OF APPROVED MUST BE ESTABLISHED BY THE BUILDER/CONTRACTOR PRIOR TO COMMENCEMENT OF WORK AND REPORTORED TO SUIT THE INDIVIDUAL SERVICE SUPPLIERS INSTALLATION RECOMMENDATIONS.

HEALTH & SAFETY:
The client is to ensure that the appointed contractor is familiar with and complies with Health & Safety for Building Sites and Work Places.




EXISTING FRONT ELEVATION




EXISTING SIDE ELEVATION




PROPOSED FRONT ELEVATION

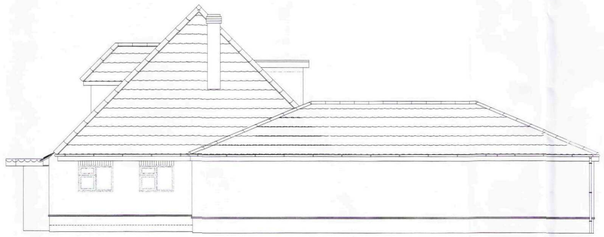


PROPOSED SIDE ELEVATION

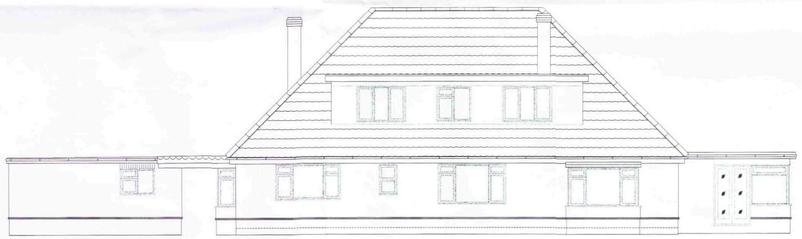


EXISTING REAR ELEVATION

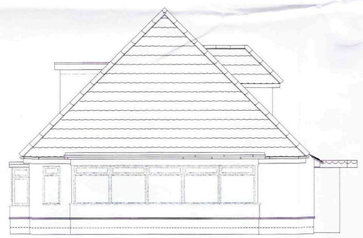

EXISTING SIDE ELEVATION

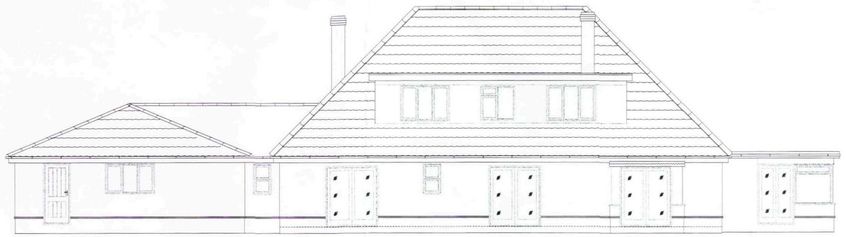

PROPOSED REAR ELEVATION

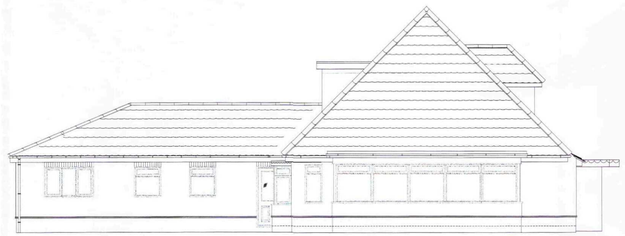

PROPOSED SIDE ELEVATION

Ref:A	Revision to roof	OCT 10
Ref:	Revision:	Date:

WENMAN DESIGN SOLUTIONS Ltd.
2 Austendyke Road
Weston Hills
Spalding
Lincs. PE12 6BX
Tel : 01775 724171
Fax : 01775 720445
Mobile : 0784 1718457
enquiries@wenmanbuildingdesign.co.uk

Project:

PROPOSED EXTENSION AND ALTERATIONS TO;
THE DORMERS
MARKET WAY
PINCHBECK
LINCS

Client: MR & MRS. WOODFIELD

AMENDED PLAN
Ref. A1

SHDC
Planning & Development
10 NOV 2010
Ref: 0234-10

DRAWING: EXISTING ELEVATION
PROPOSED ELEVATIONS

DRAWING N°:	DATE:
WEN/1370/10/10A	SEPTEMBER 2010
DRAWN BY:	SCALES:
RW	1:100

COPIES OF THESE DRAWS. MUST NOT BE TAKEN, TRACED OR ALTERED FOR ANY PURPOSE OTHER THAN THAT FOR WHICH THEY ARE ISSUED WITHOUT WRITTEN PERMISSION OF WENMAN BUILDING DESIGN. THESE SERVICES ARE PRODUCED ONLY FOR THE PURPOSE OF OBTAINING PLANNING OR BUILDING REGULATIONS APPROVAL AND DO NOT CONTAIN A FULL SPECIFICATION FOR THE PROPOSED WORKS AND MUST NOT BE USED AS A CONTRACT DOCUMENT ALONE.
THE PROPOSED WORK WILL NOT BE SUPERVISED/INSPECTED BY WENMAN BUILDING DESIGN (unless agreed otherwise in writing by the Company) AND IT WILL BE THE BUILDER/CONTRACTOR'S RESPONSIBILITY TO CONTROL SUBCONTRACTORS/MATERIALS & SPECIFICATION AND ALL WORKING TO THE CURRENT B.S. & BUILDER/CONTRACTOR'S RESPONSIBILITY TO CONTROL SUBCONTRACTORS/MATERIALS & SPECIFICATION AND ALL WORKING TO THE CURRENT B.S. & BUILDING REGULATIONS. IT IS NEITHER PRACTICAL OR REASONABLE TO SHOW ALL REQUIRED DETAILS ON THE DRAWINGS. THE FACT THAT DETAILS ARE NOT MENTIONED DOES NOT ALLEVIATE THE BUILDER/CONTRACTOR FROM RESPONSIBILITY OF NON-COMPLIANCE IN CARRYING OUT THE WORK. ALL WORKS AND MATERIALS TO BE FITTED AND INSTALLED TO THE MANUFACTURERS INSTRUCTIONS AND COMPLY WITH THE MANDALS AND APPROVED DOCUMENTS OF THE BUILDING REGULATIONS AND CURRENT BSDC TECHNICAL REQUIREMENTS CODES OF PRACTICE, BRITISH STANDARDS OR EUROPEAN CODE etc. ALL MEASUREMENTS ON THIS DRAWING ARE NOT TO BE SCALED FOR CONSTRUCTION/FUNCTIONS PURPOSES. ALL DIMENSIONS FOR SETTING OUT OF THE WORKS AS SHOWN ON THE DRAWING TO BE CHECKED BY THE BUILDER/CONTRACTOR PRIOR TO THE COMMENCEMENT OF WORK AND ANY DISCREPANCIES REPORTED TO THE DESIGNER IMMEDIATELY. ALL DIMENSIONS ARE IN MILLIMETRES UNLESS NOTED OTHERWISE. WHERE NEW WORK MEETS EXISTING FINISHED PLASTER, IT IS RECOMMENDED THAT A SITE SEAL SURVEY IS UNDERTAKEN PRIOR TO COMMENCEMENT OF WORK. THE ACTUAL POSITIONING OF EXISTING SERVICES PIPES, ELECTRICAL CABLES etc. ARE NOT GENERALLY SHOWN. THE ACTUAL POSITIONING OF APPLIANCES MUST BE ESTABLISHED BY THE BUILDER/CONTRACTOR PRIOR TO COMMENCEMENT OF WORK AND REPOSITIONED TO SUIT THE INDIVIDUAL SERVICE SUPPLIERS INSTALLATION RECOMMENDATIONS.

HEALTH & SAFETY
The client is to ensure that the appointed contractor is familiar with and complies with Health & Safety for Building Sites and Work Places.