
Do not scale directly from this drawing. All discrepancies are to be brought to the attention of the Practice.

The copyright to this drawing is owned by Trevor A Clay RIBA Ltd.

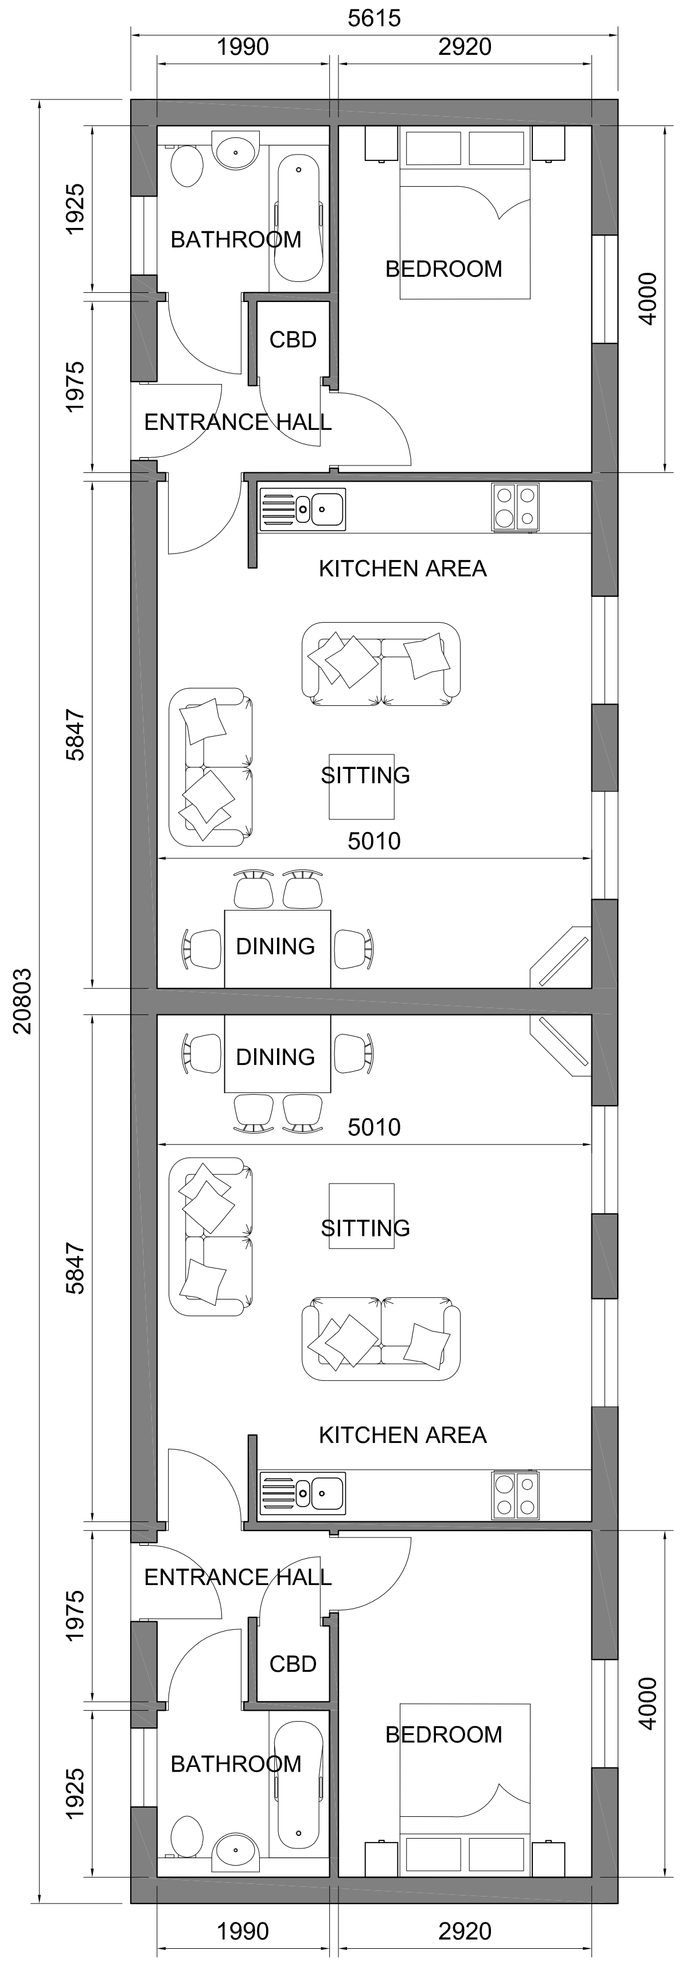

FLOOR PLAN 1:50




©Crown Copyright and database rights 2016 OS 100019980


LOCATION PLAN 1:250




SITE PLAN 1:250

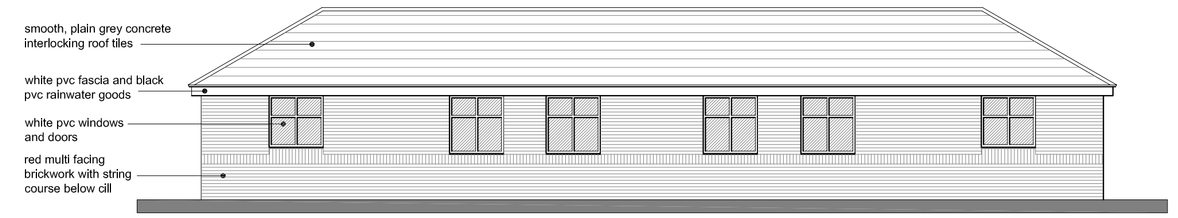

FRONT ELEVATION - (EAST)

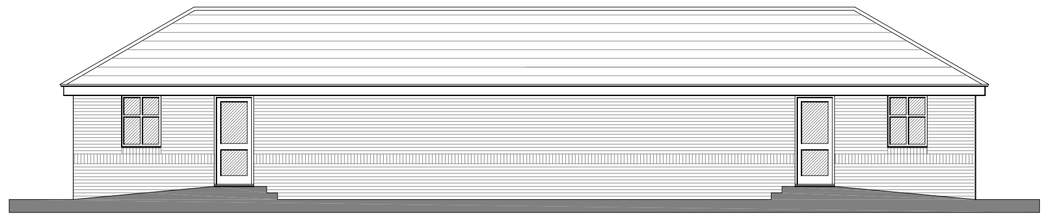

REAR ELEVATION - (WEST)

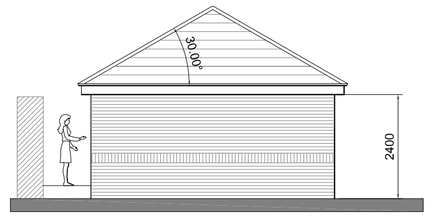

END ELEVATION - (SOUTH)

North.
(Indicative)

A	05 September 17	TAC	Site ownership outlines modified	
Revision	Date	Drawn	Description	

Client Mrs P Chapman

Project Proposed New Dwellings at
202 Spalding Road, Pinchbeck

Drawing Planning Application Drawng

Scale 1:50, 1:100, 1:250,1:1250 @ A1 Drawn TAC Checked AWM Date 19/04/2017

Drawing No. 16/462/003A

Trevor A Clay RIBA Ltd, 14 Old Fendike Road, Weston Hills, Spalding, Lincs. PE126DD
01406 380027 07778 597975 trevor@tacarchitects.co.uk www.tacarchitects.co.uk